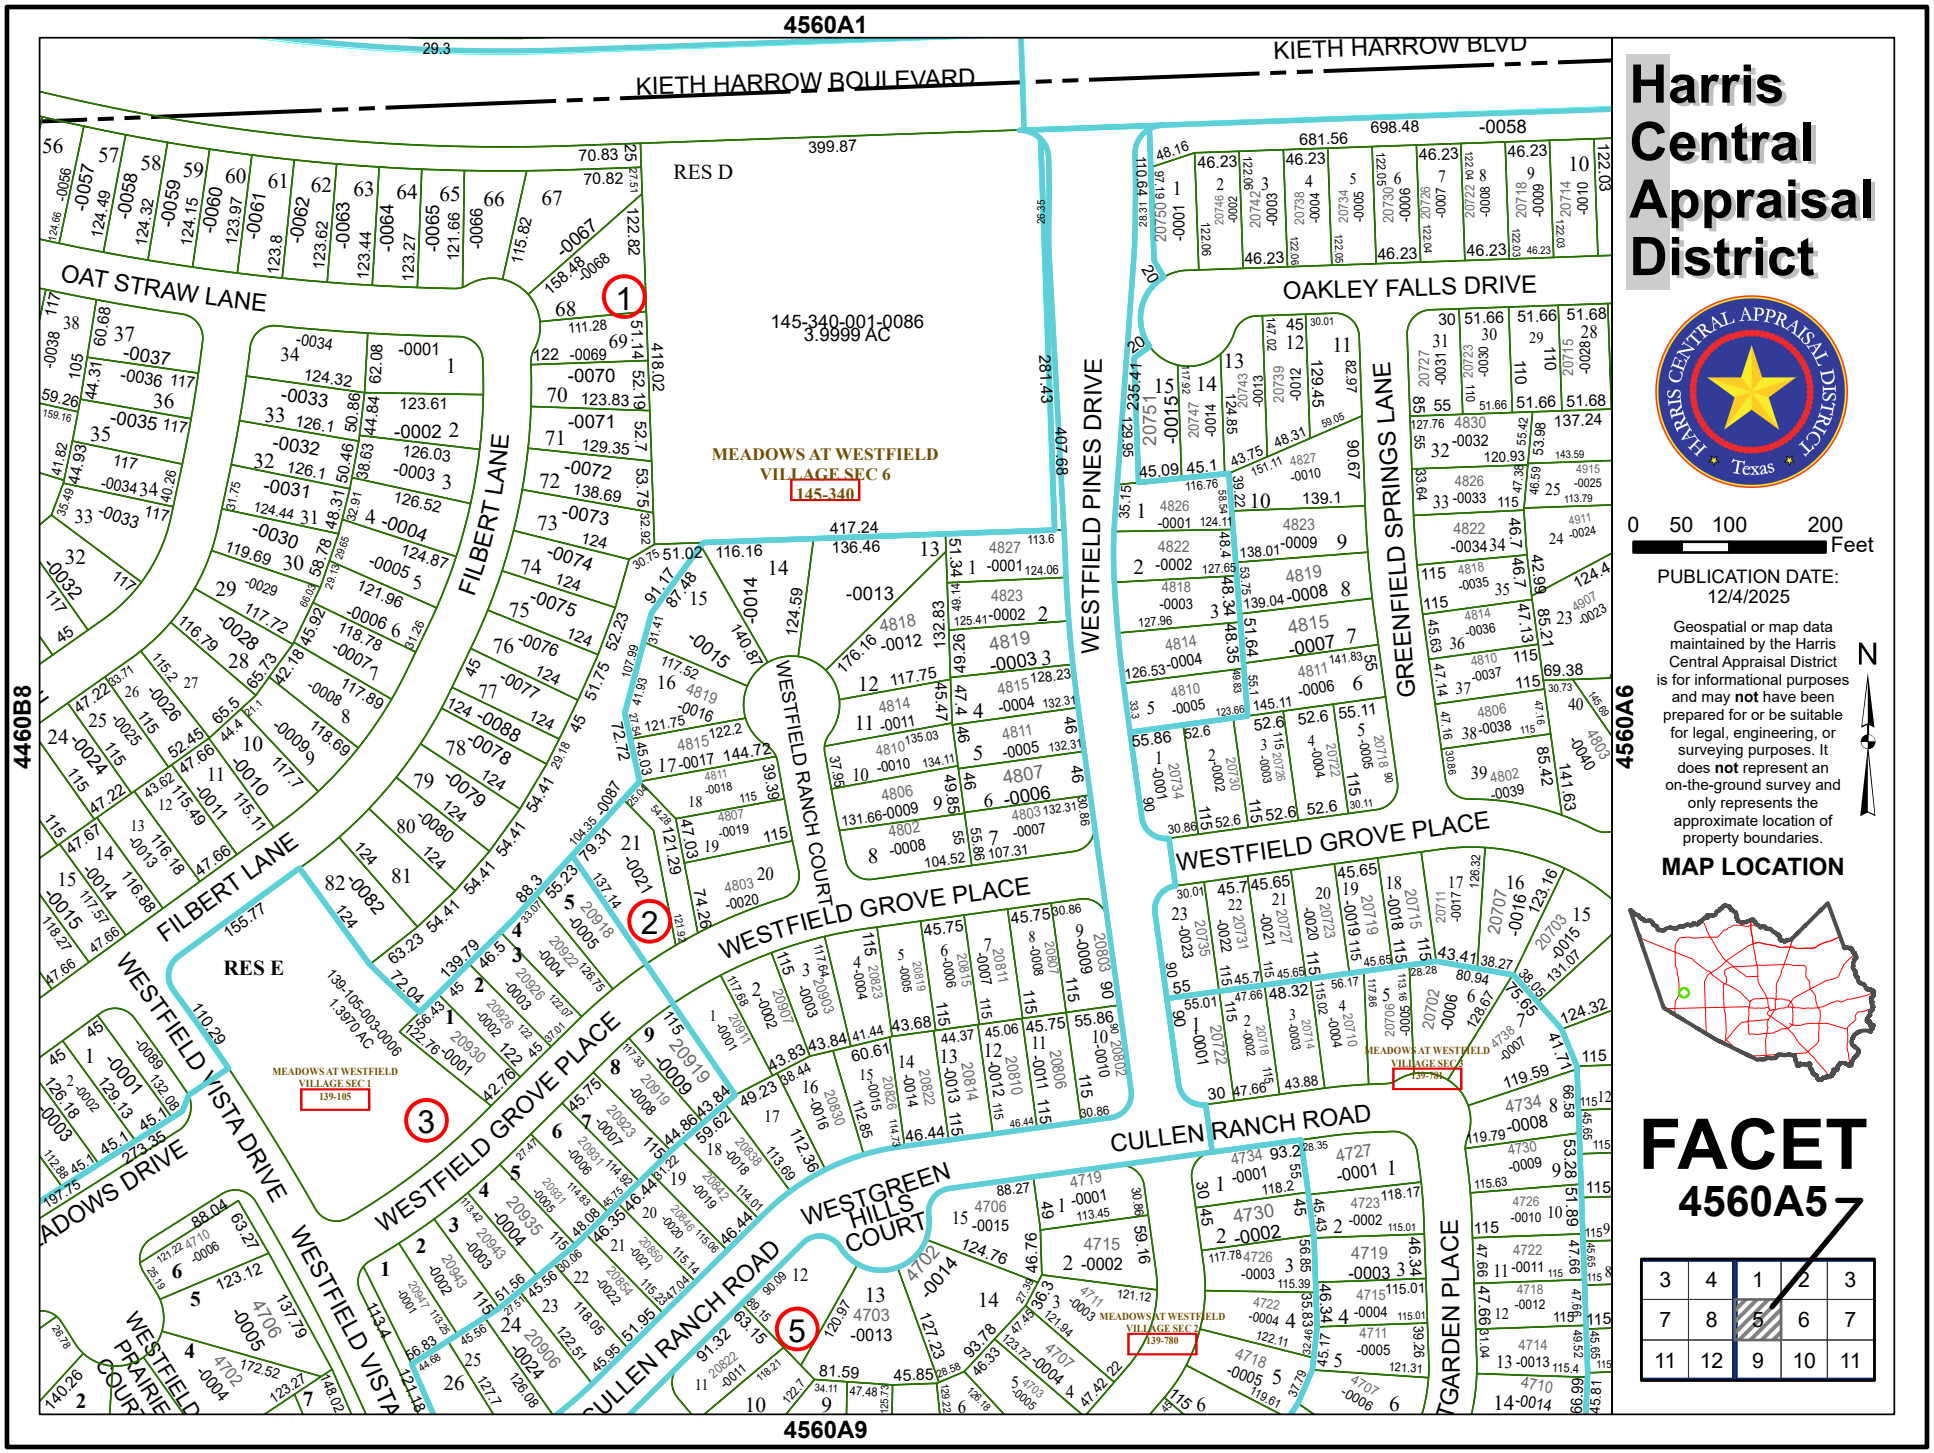
4560A1
4560A9
4460B8
4560A6
KIETH HARROW BOULEVARD
KIETH HARROW BLVD
OAT STRAW LANE
FILBERT LANE
RES D
RES E
145-340-001-0086
3.9999 AC
MEADOWS AT WESTFIELD VILLAGE SEC 6
145-340
MEADOWS AT WESTFIELD VILLAGE SEC 1
139-105
139-105-003-0006
1.3970 AC
MEADOWS AT WESTFIELD VILLAGE SEC 2
139-780
WESTFIELD RANCH COURT
WESTFIELD PINES DRIVE
WESTFIELD GROVE PLACE
WESTFIELD VISTA DRIVE
WESTFIELD PRAIRIE COURT
WESTGREEN HILLS COURT
CULLEN RANCH ROAD
OAKLEY FALLS DRIVE
GREENFIELD SPRINGS LANE
GARDEN PLACE
Harris Central Appraisal District
HARRIS CENTRAL APPRAISAL DISTRICT Texas
0 50 100 200 Feet
PUBLICATION DATE: 12/4/2025
Geospatial or map data maintained by the Harris Central Appraisal District is for informational purposes and may not have been prepared for or be suitable for legal, engineering, or surveying purposes. It does not represent an on-the-ground survey and only represents the approximate location of property boundaries.
N
MAP LOCATION
FACET
4560A5
3 4 1 2 3
7 8 5 6 7
11 12 9 10 11