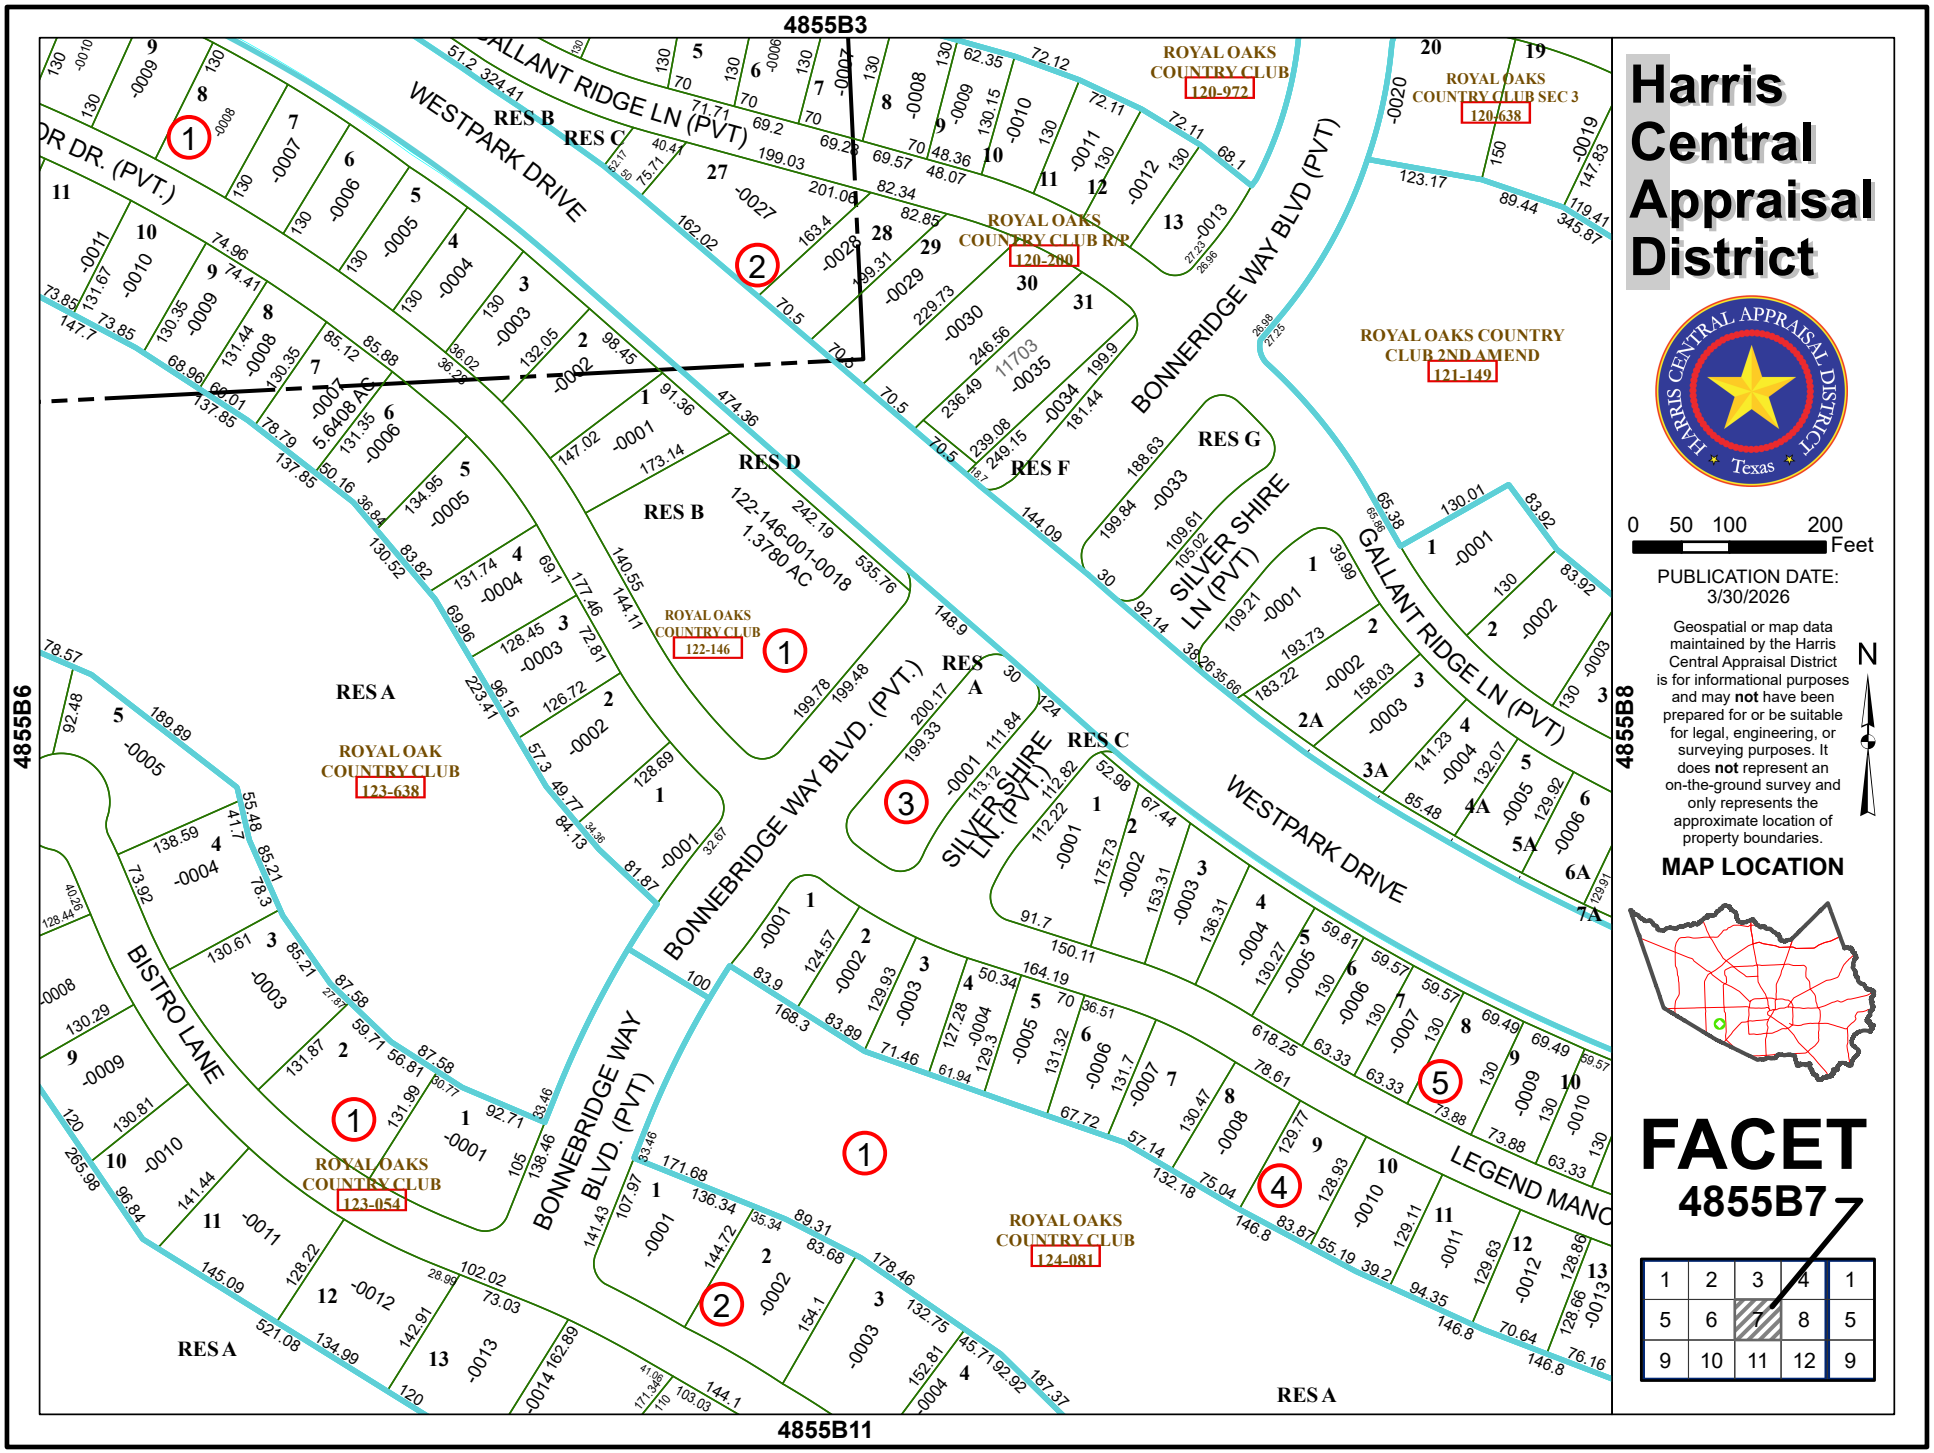
4855B3
4855B6
4855B8
4855B11
Harris Central Appraisal District
HARRIS CENTRAL APPRAISAL DISTRICT
Texas
0 50 100 200 Feet
PUBLICATION DATE: 3/30/2026
Geospatial or map data maintained by the Harris Central Appraisal District is for informational purposes and may not have been prepared for or be suitable for legal, engineering, or surveying purposes. It does not represent an on-the-ground survey and only represents the approximate location of property boundaries.
N
MAP LOCATION
FACET
4855B7
WESTPARK DRIVE
BONNEBRIDGE WAY BLVD (PVT)
BONNEBRIDGE WAY BLVD. (PVT.)
GALLANT RIDGE LN (PVT)
SILVER SHIRE LN (PVT)
BISTRO LANE
LEGEND MANO
ROYAL OAKS COUNTRY CLUB 120-972
ROYAL OAKS COUNTRY CLUB SEC 3 120-638
ROYAL OAKS COUNTRY CLUB R/P 120-280
ROYAL OAKS COUNTRY CLUB 2ND AMEND 121-149
ROYAL OAKS COUNTRY CLUB 122-146
ROYAL OAK COUNTRY CLUB 123-638
ROYAL OAKS COUNTRY CLUB 123-054
ROYAL OAKS COUNTRY CLUB 124-081
122-146-001-0018 1.3780 AC
5.6408 AC
11703
RES A
RES B
RES C
RES D
RES F
RES G