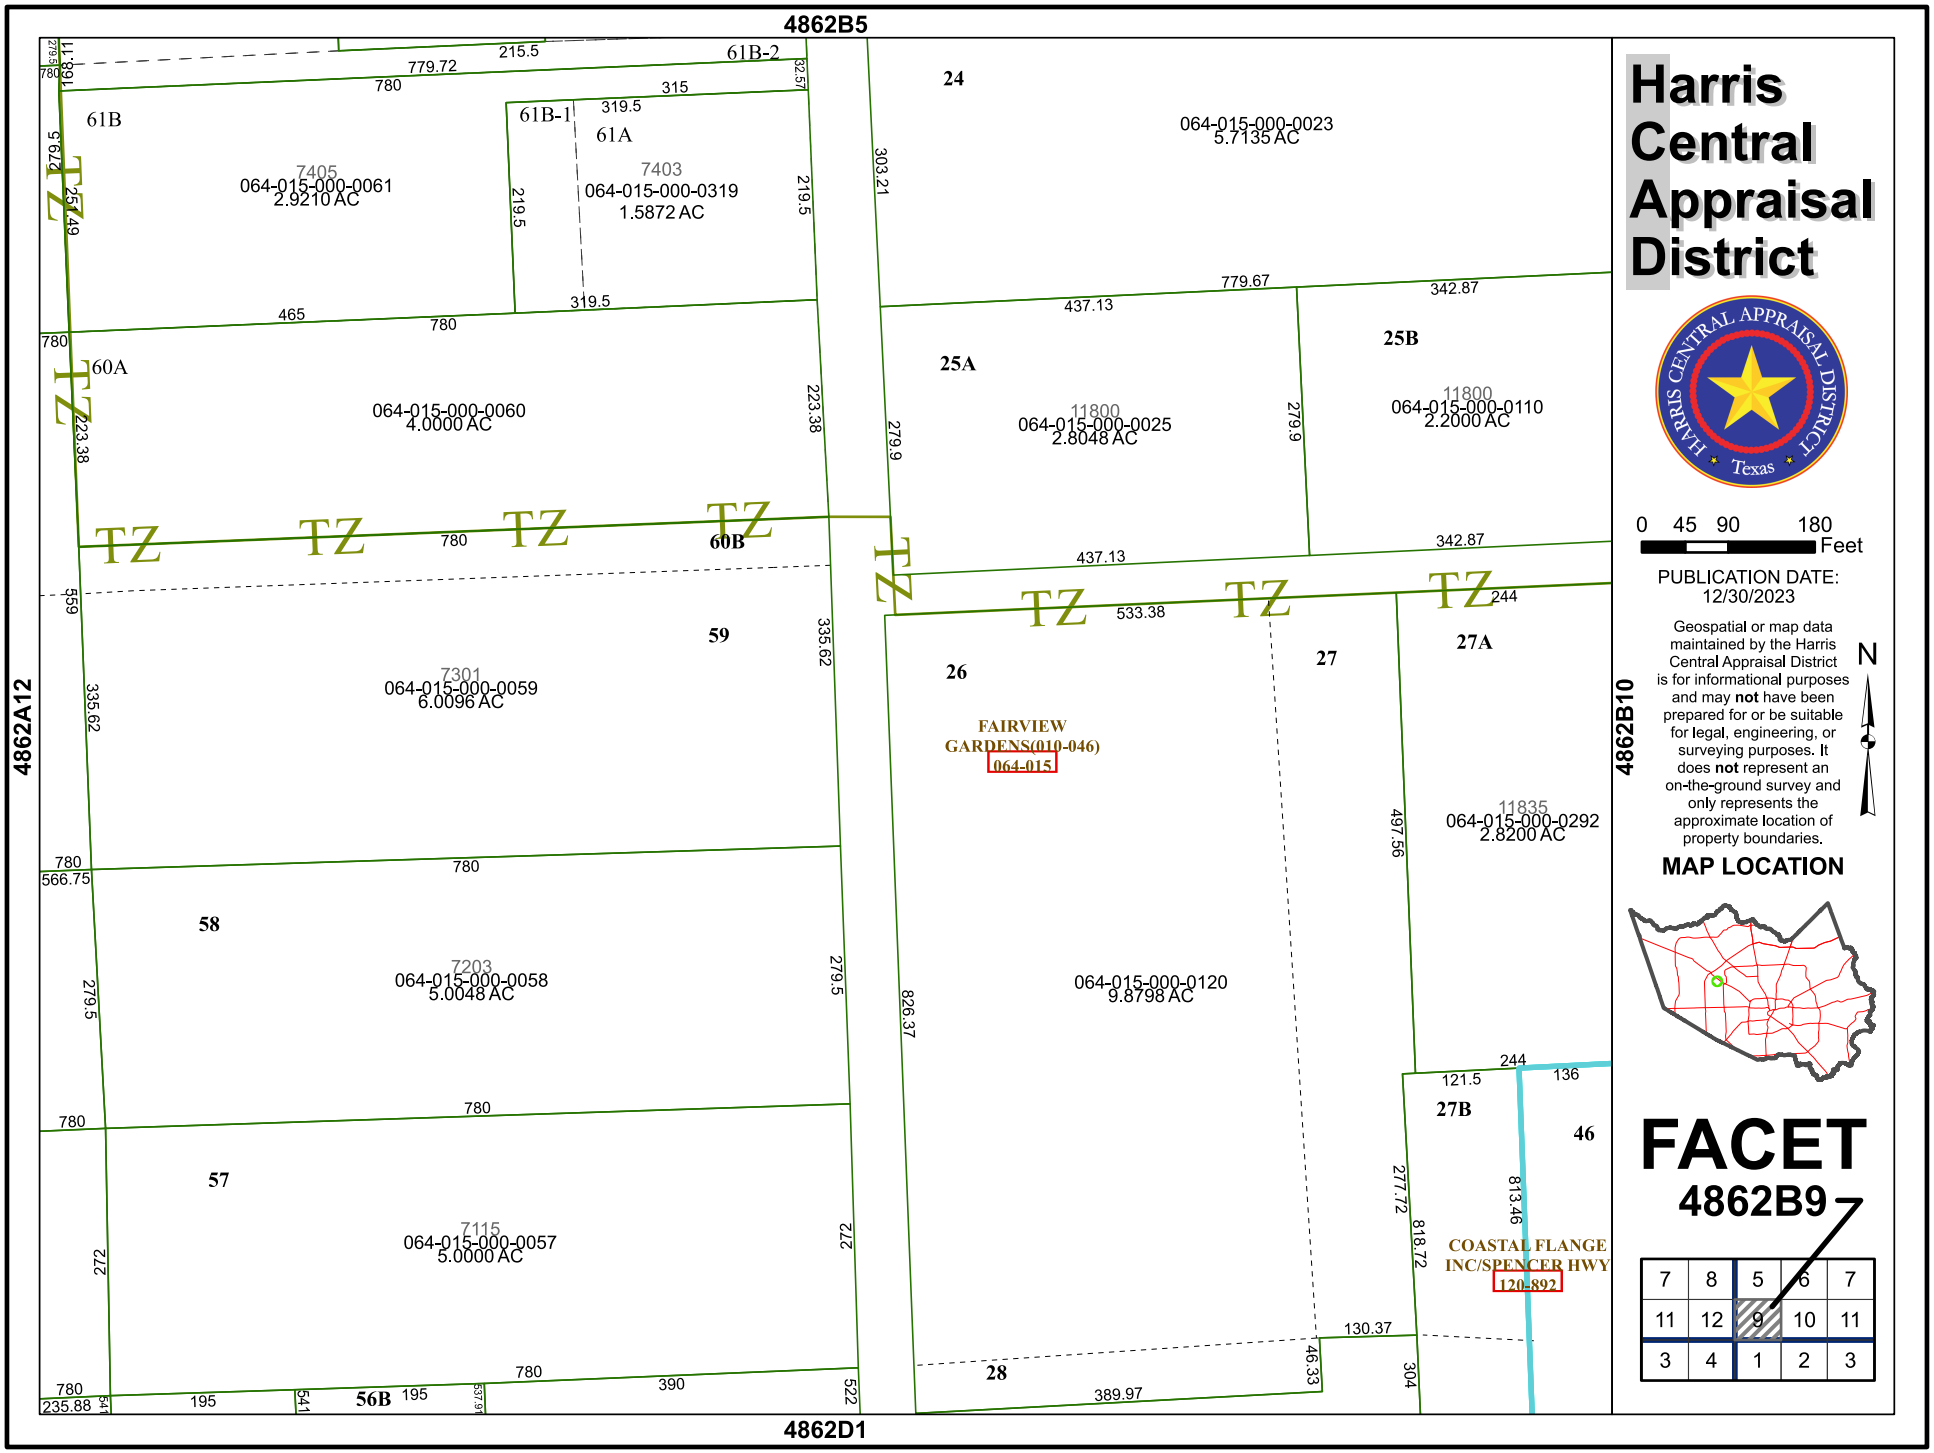
4862B5
4862A12
4862B10
4862D1
61B
61B-1
61B-2
61A
7405
064-015-000-0061
2.9210 AC
7403
064-015-000-0319
1.5872 AC
60A
064-015-000-0060
4.0000 AC
60B
59
7301
064-015-000-0059
6.0096 AC
58
7203
064-015-000-0058
5.0048 AC
57
7115
064-015-000-0057
5.0000 AC
56B
24
064-015-000-0023
5.7135 AC
25A
11800
064-015-000-0025
2.8048 AC
25B
11800
064-015-000-0110
2.2000 AC
26
27
27A
27B
11835
064-015-000-0292
2.8200 AC
064-015-000-0120
9.8798 AC
28
46
FAIRVIEW GARDENS(010-046)
064-015
COASTAL FLANGE INC/SPENCER HWY
120-892
TZ
779.72
215.5
780
315
319.5
219.5
303.21
465
223.38
279.9
437.13
779.67
342.87
533.38
244
559
335.62
566.75
497.56
826.37
121.5
136
277.72
818.72
813.46
130.37
46.33
304
389.97
272
279.5
235.88
195
541
537.91
390
522
Harris Central Appraisal District
HARRIS CENTRAL APPRAISAL DISTRICT
Texas
0 45 90 180
Feet
PUBLICATION DATE: 12/30/2023
Geospatial or map data maintained by the Harris Central Appraisal District is for informational purposes and may not have been prepared for or be suitable for legal, engineering, or surveying purposes. It does not represent an on-the-ground survey and only represents the approximate location of property boundaries.
N
MAP LOCATION
FACET
4862B9
7 8 5 6 7
11 12 9 10 11
3 4 1 2 3