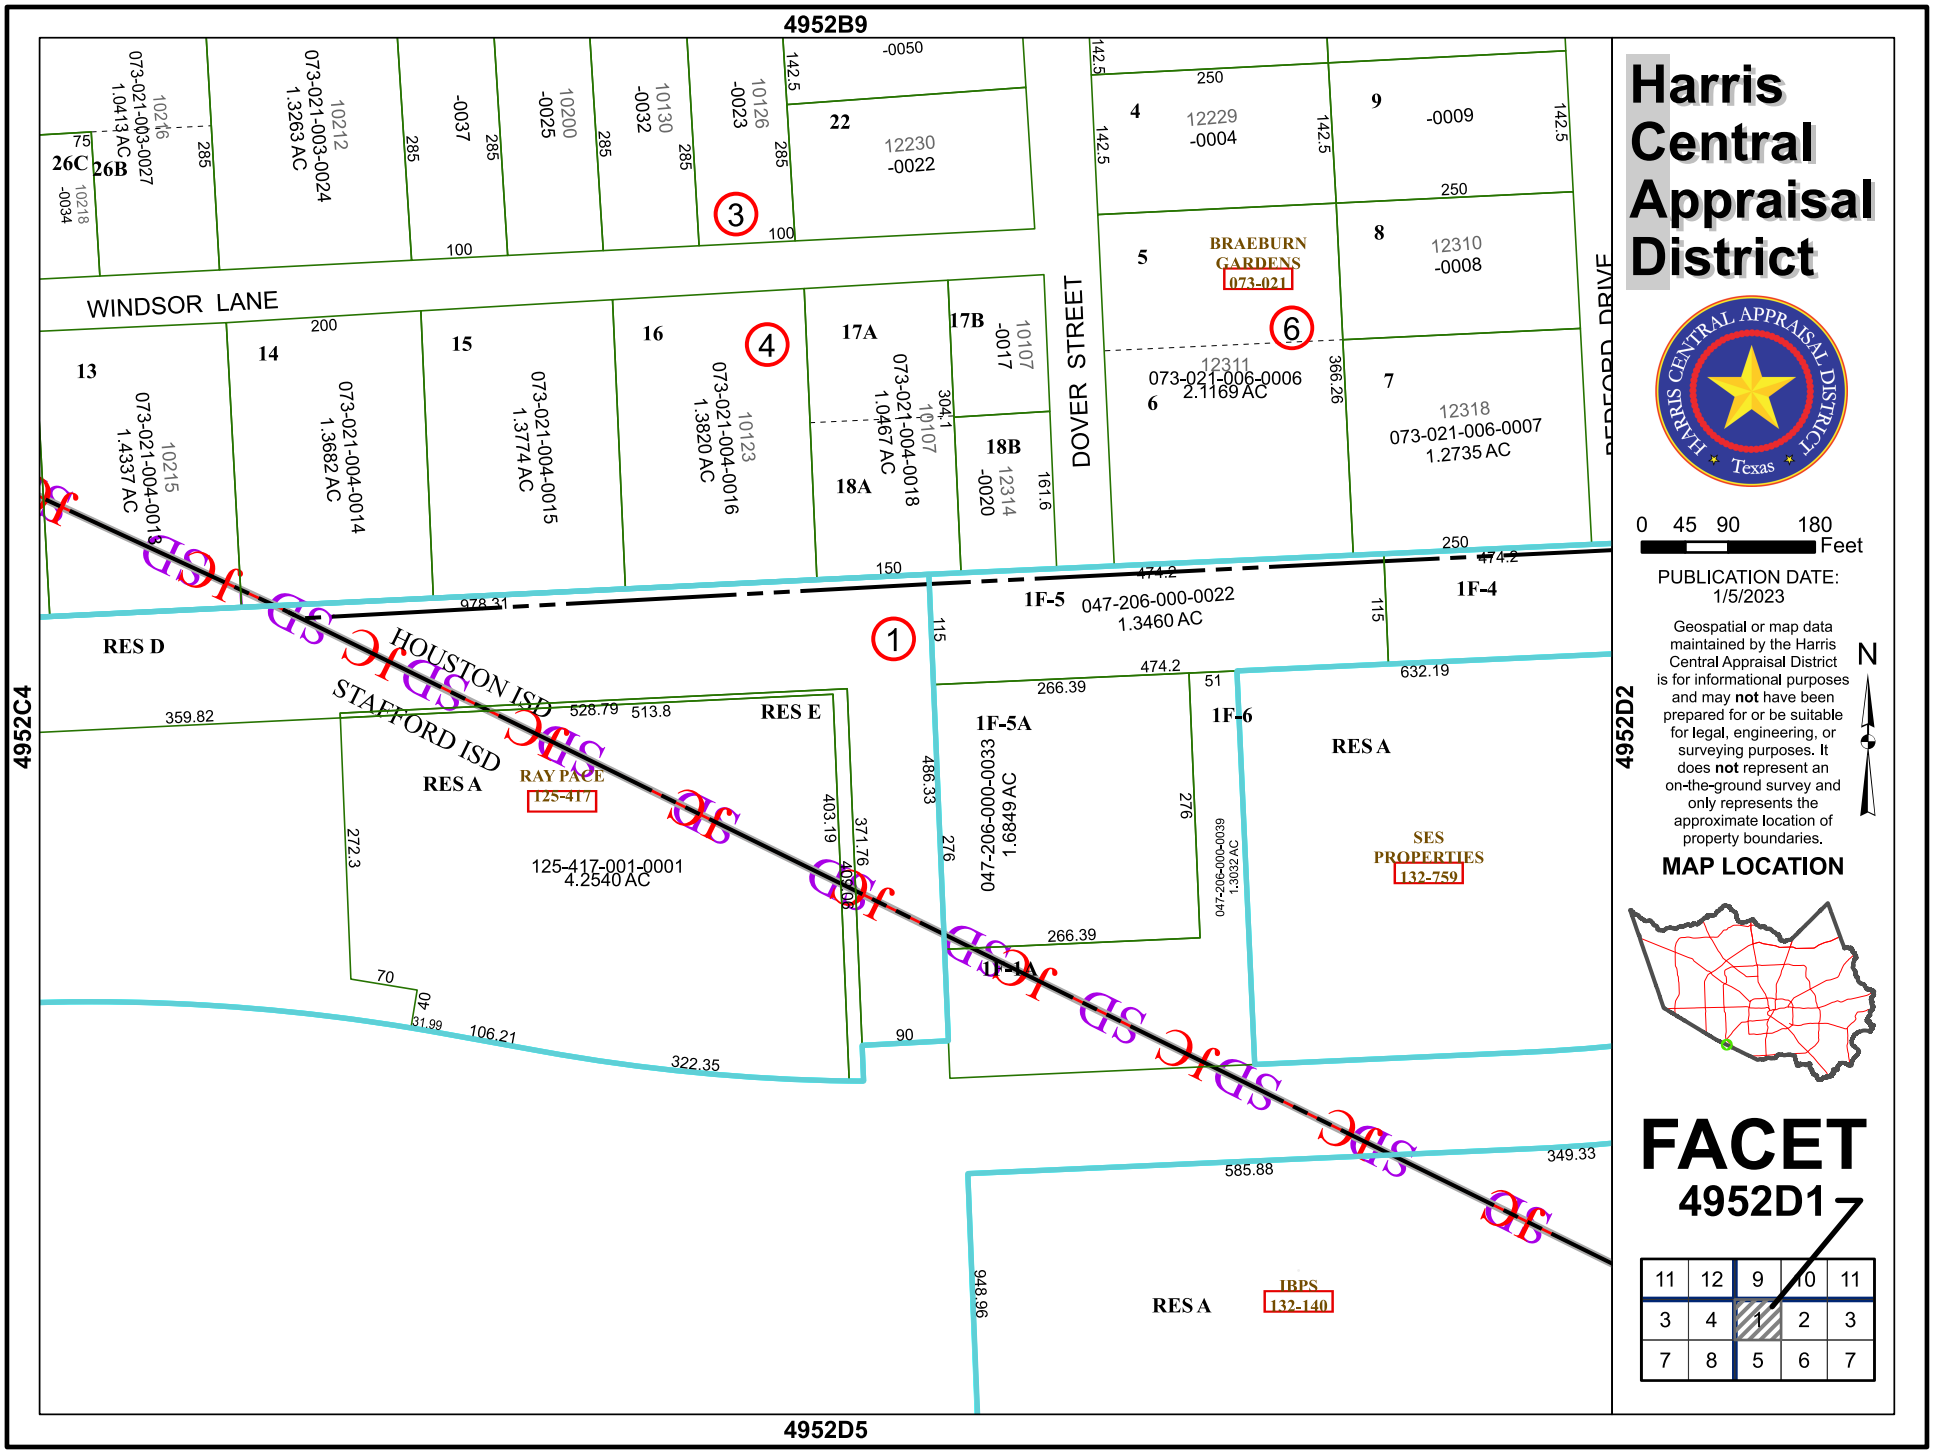
4952B9
4952C4
4952D2
4952D5
WINDSOR LANE
DOVER STREET
BEDFORD DRIVE
HOUSTON ISD
STAFFORD ISD
RES D
RES E
RES A
RES A
RES A
1F-1A
1F-4
1F-5
1F-5A
1F-6
BRAEBURN GARDENS
073-021
RAY PACE
125-417
SES PROPERTIES
132-759
IBPS
132-140
073-021-006-0006
2.1169 AC
073-021-006-0007
1.2735 AC
047-206-000-0022
1.3460 AC
125-417-001-0001
4.2540 AC
047-206-000-0033
1.9849 AC
047-206-000-0039
1.3032 AC
073-021-004-0018
1.0467 AC
073-021-004-0015
1.3774 AC
073-021-004-0016
1.3820 AC
073-021-004-0014
1.3682 AC
073-021-004-0013
1.4337 AC
073-021-003-0027
1.0413 AC
073-021-003-0024
1.3263 AC
Harris Central Appraisal District
HARRIS CENTRAL APPRAISAL DISTRICT
Texas
0 45 90 180
Feet
PUBLICATION DATE:
1/5/2023
Geospatial or map data maintained by the Harris Central Appraisal District is for informational purposes and may not have been prepared for or be suitable for legal, engineering, or surveying purposes. It does not represent an on-the-ground survey and only represents the approximate location of property boundaries.
N
MAP LOCATION
FACET
4952D1
11 12 9 10 11
3 4 1 2 3
7 8 5 6 7