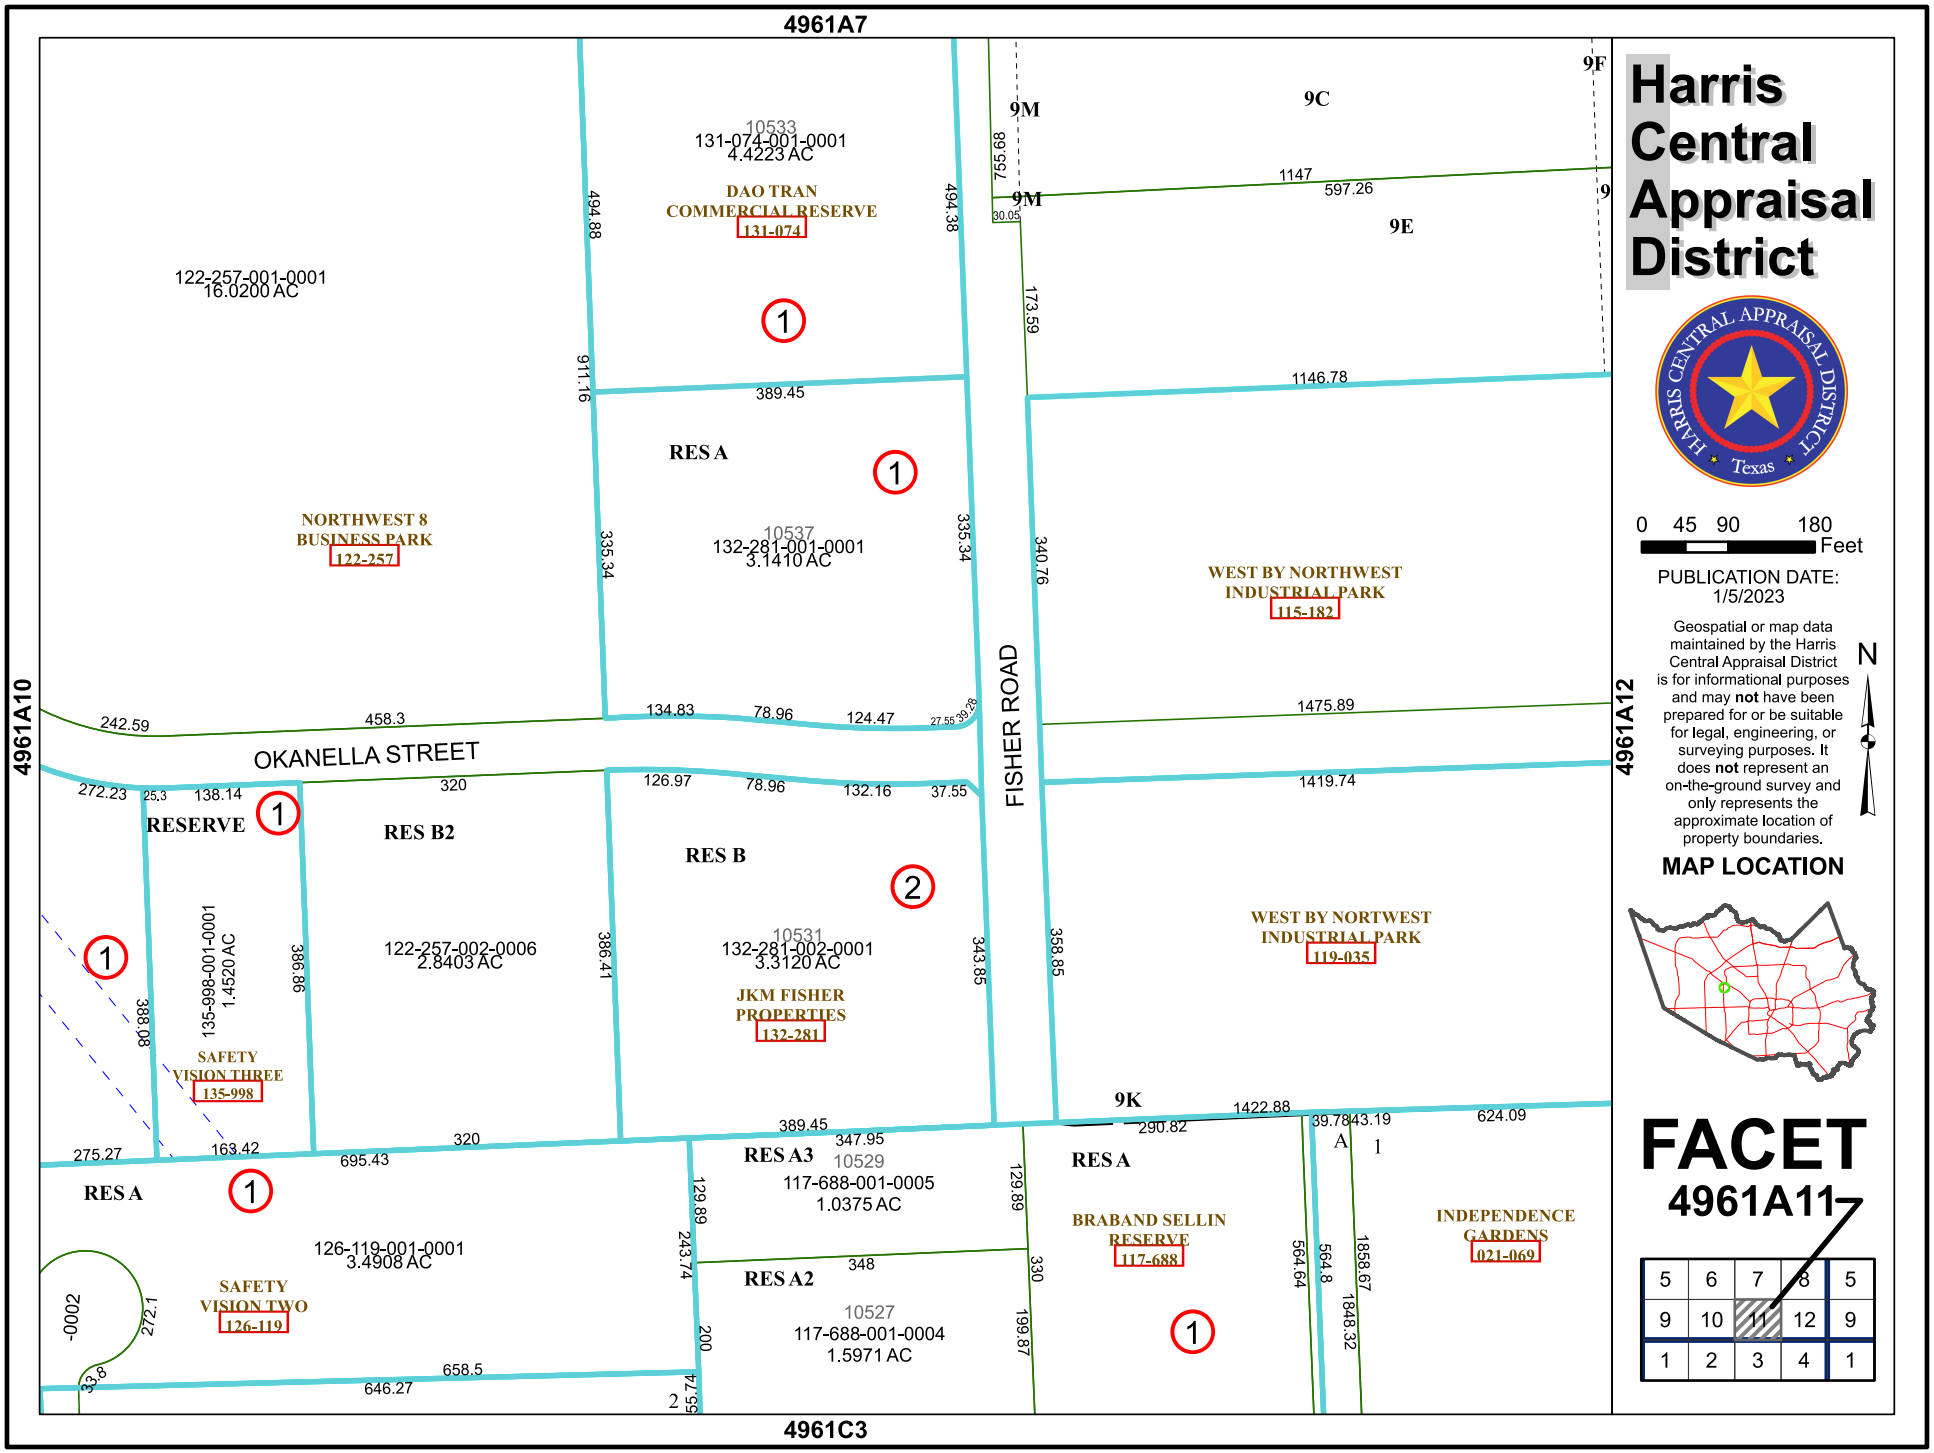
4961A7
4961A10
4961A12
4961C3
10533
131-074-001-0001
4.4223 AC
DAO TRAN
COMMERCIAL RESERVE
131-074
122-257-001-0001
16.0200 AC
NORTHWEST 8
BUSINESS PARK
122-257
RES A
10537
132-281-001-0001
3.1410 AC
9M
9C
9E
9F
9
WEST BY NORTHWEST
INDUSTRIAL PARK
115-182
FISHER ROAD
OKANELLA STREET
RESERVE
RES B2
RES B
10531
132-281-002-0001
3.3120 AC
JKM FISHER
PROPERTIES
132-281
122-257-002-0006
2.8403 AC
135-998-001-0001
1.4520 AC
SAFETY
VISION THREE
135-998
WEST BY NORTWEST
INDUSTRIAL PARK
119-035
9K
RES A3
10529
117-688-001-0005
1.0375 AC
RES A
126-119-001-0001
3.4908 AC
SAFETY
VISION TWO
126-119
RES A2
10527
117-688-001-0004
1.5971 AC
BRABAND SELLIN
RESERVE
117-688
INDEPENDENCE
GARDENS
021-069
Harris
Central
Appraisal
District
HARRIS CENTRAL APPRAISAL DISTRICT
Texas
0 45 90 180
Feet
PUBLICATION DATE:
1/5/2023
Geospatial or map data maintained by the Harris Central Appraisal District is for informational purposes and may not have been prepared for or be suitable for legal, engineering, or surveying purposes. It does not represent an on-the-ground survey and only represents the approximate location of property boundaries.
N
MAP LOCATION
FACET
4961A11
5 6 7 8 5
9 10 11 12 9
1 2 3 4 1