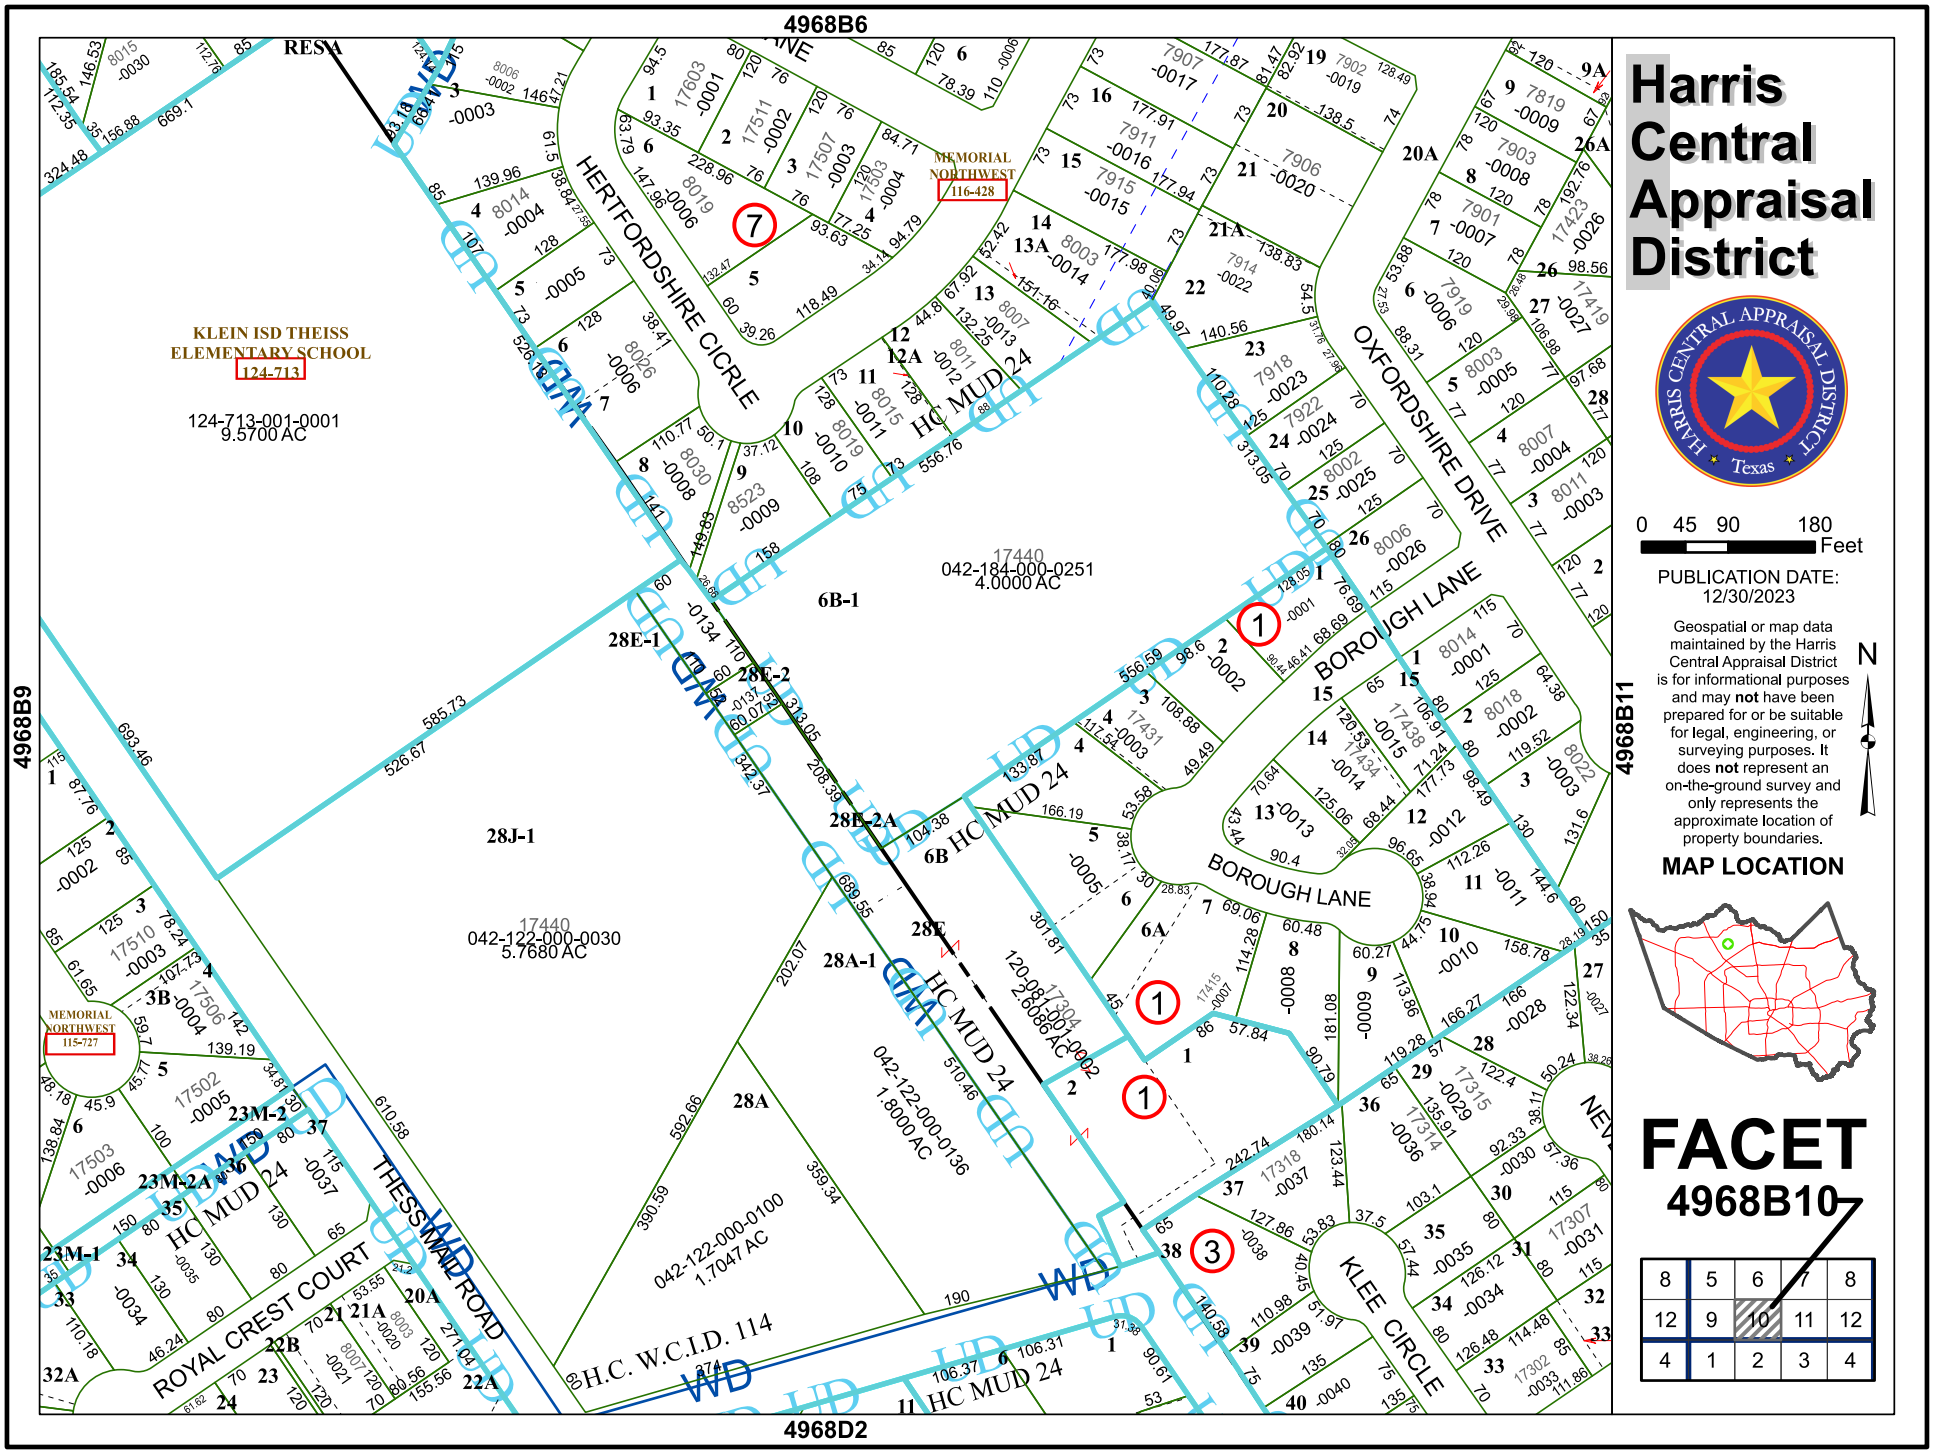

4968B6
4968B9
4968B11
4968D2
Harris Central Appraisal District
HARRIS CENTRAL APPRAISAL DISTRICT
Texas
0 45 90 180 Feet
PUBLICATION DATE: 12/30/2023
Geospatial or map data maintained by the Harris Central Appraisal District is for informational purposes and may not have been prepared for or be suitable for legal, engineering, or surveying purposes. It does not represent an on-the-ground survey and only represents the approximate location of property boundaries.
N
MAP LOCATION
FACET
4968B10
KLEIN ISD THEISS ELEMENTARY SCHOOL
124-713
124-713-001-0001
9.5700 AC
MEMORIAL NORTHWEST
116-428
MEMORIAL NORTHWEST
115-727
HERTFORDSHIRE CICRLE
OXFORDSHIRE DRIVE
BOROUGH LANE
KLEE CIRCLE
THESSWAL ROAD
ROYAL CREST COURT
HC MUD 24
H.C. W.C.I.D. 114
042-184-000-0251
4.0000 AC
042-122-000-0030
5.7680 AC
042-122-000-0136
1.8000 AC
042-122-000-0100
1.7047 AC
120-087-001-0002
2.6086 AC
RESA