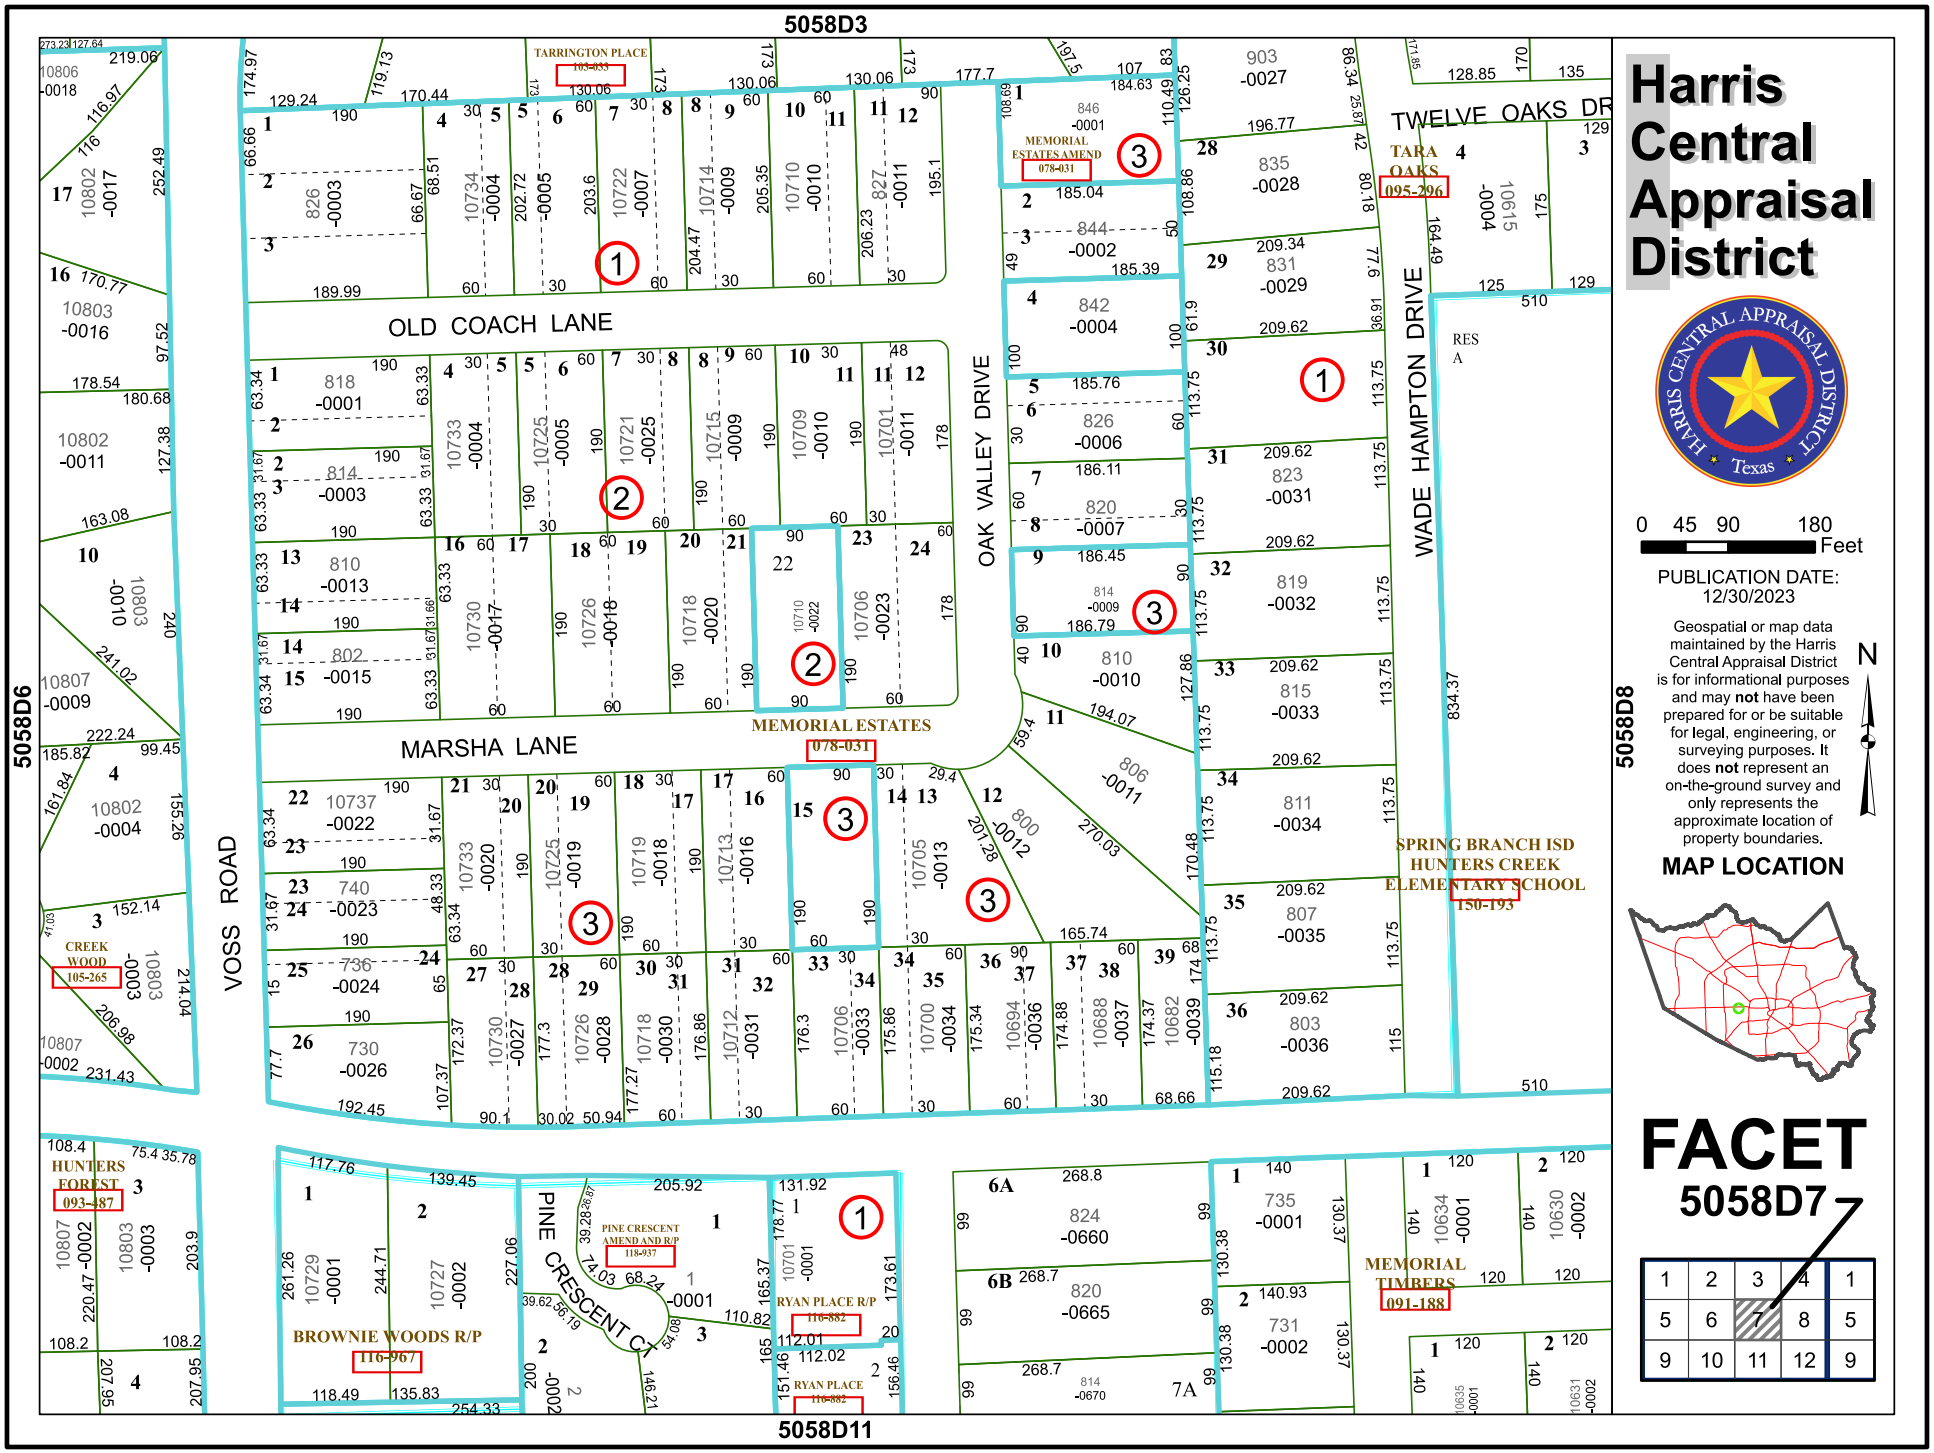
5058D3
5058D6
5058D8
5058D11
OLD COACH LANE
MARSHA LANE
VOSS ROAD
OAK VALLEY DRIVE
WADE HAMPTON DRIVE
TWELVE OAKS DR
TARRINGTON PLACE
103-033
MEMORIAL ESTATES AMEND
078-031
TARA OAKS
095-296
MEMORIAL ESTATES
078-031
SPRING BRANCH ISD
HUNTERS CREEK
ELEMENTARY SCHOOL
150-193
CREEK WOOD
105-265
HUNTERS FOREST
093-387
BROWNIE WOODS R/P
116-967
PINE CRESCENT CT
PINE CRESCENT AMEND AND R/P
118-937
RYAN PLACE R/P
116-882
RYAN PLACE
116-882
MEMORIAL TIMBERS
091-188
Harris Central Appraisal District
HARRIS CENTRAL APPRAISAL DISTRICT
Texas
0 45 90 180
Feet
PUBLICATION DATE:
12/30/2023
Geospatial or map data maintained by the Harris Central Appraisal District is for informational purposes and may not have been prepared for or be suitable for legal, engineering, or surveying purposes. It does not represent an on-the-ground survey and only represents the approximate location of property boundaries.
N
MAP LOCATION
FACET
5058D7
1 2 3 4 1
5 6 7 8 5
9 10 11 12 9