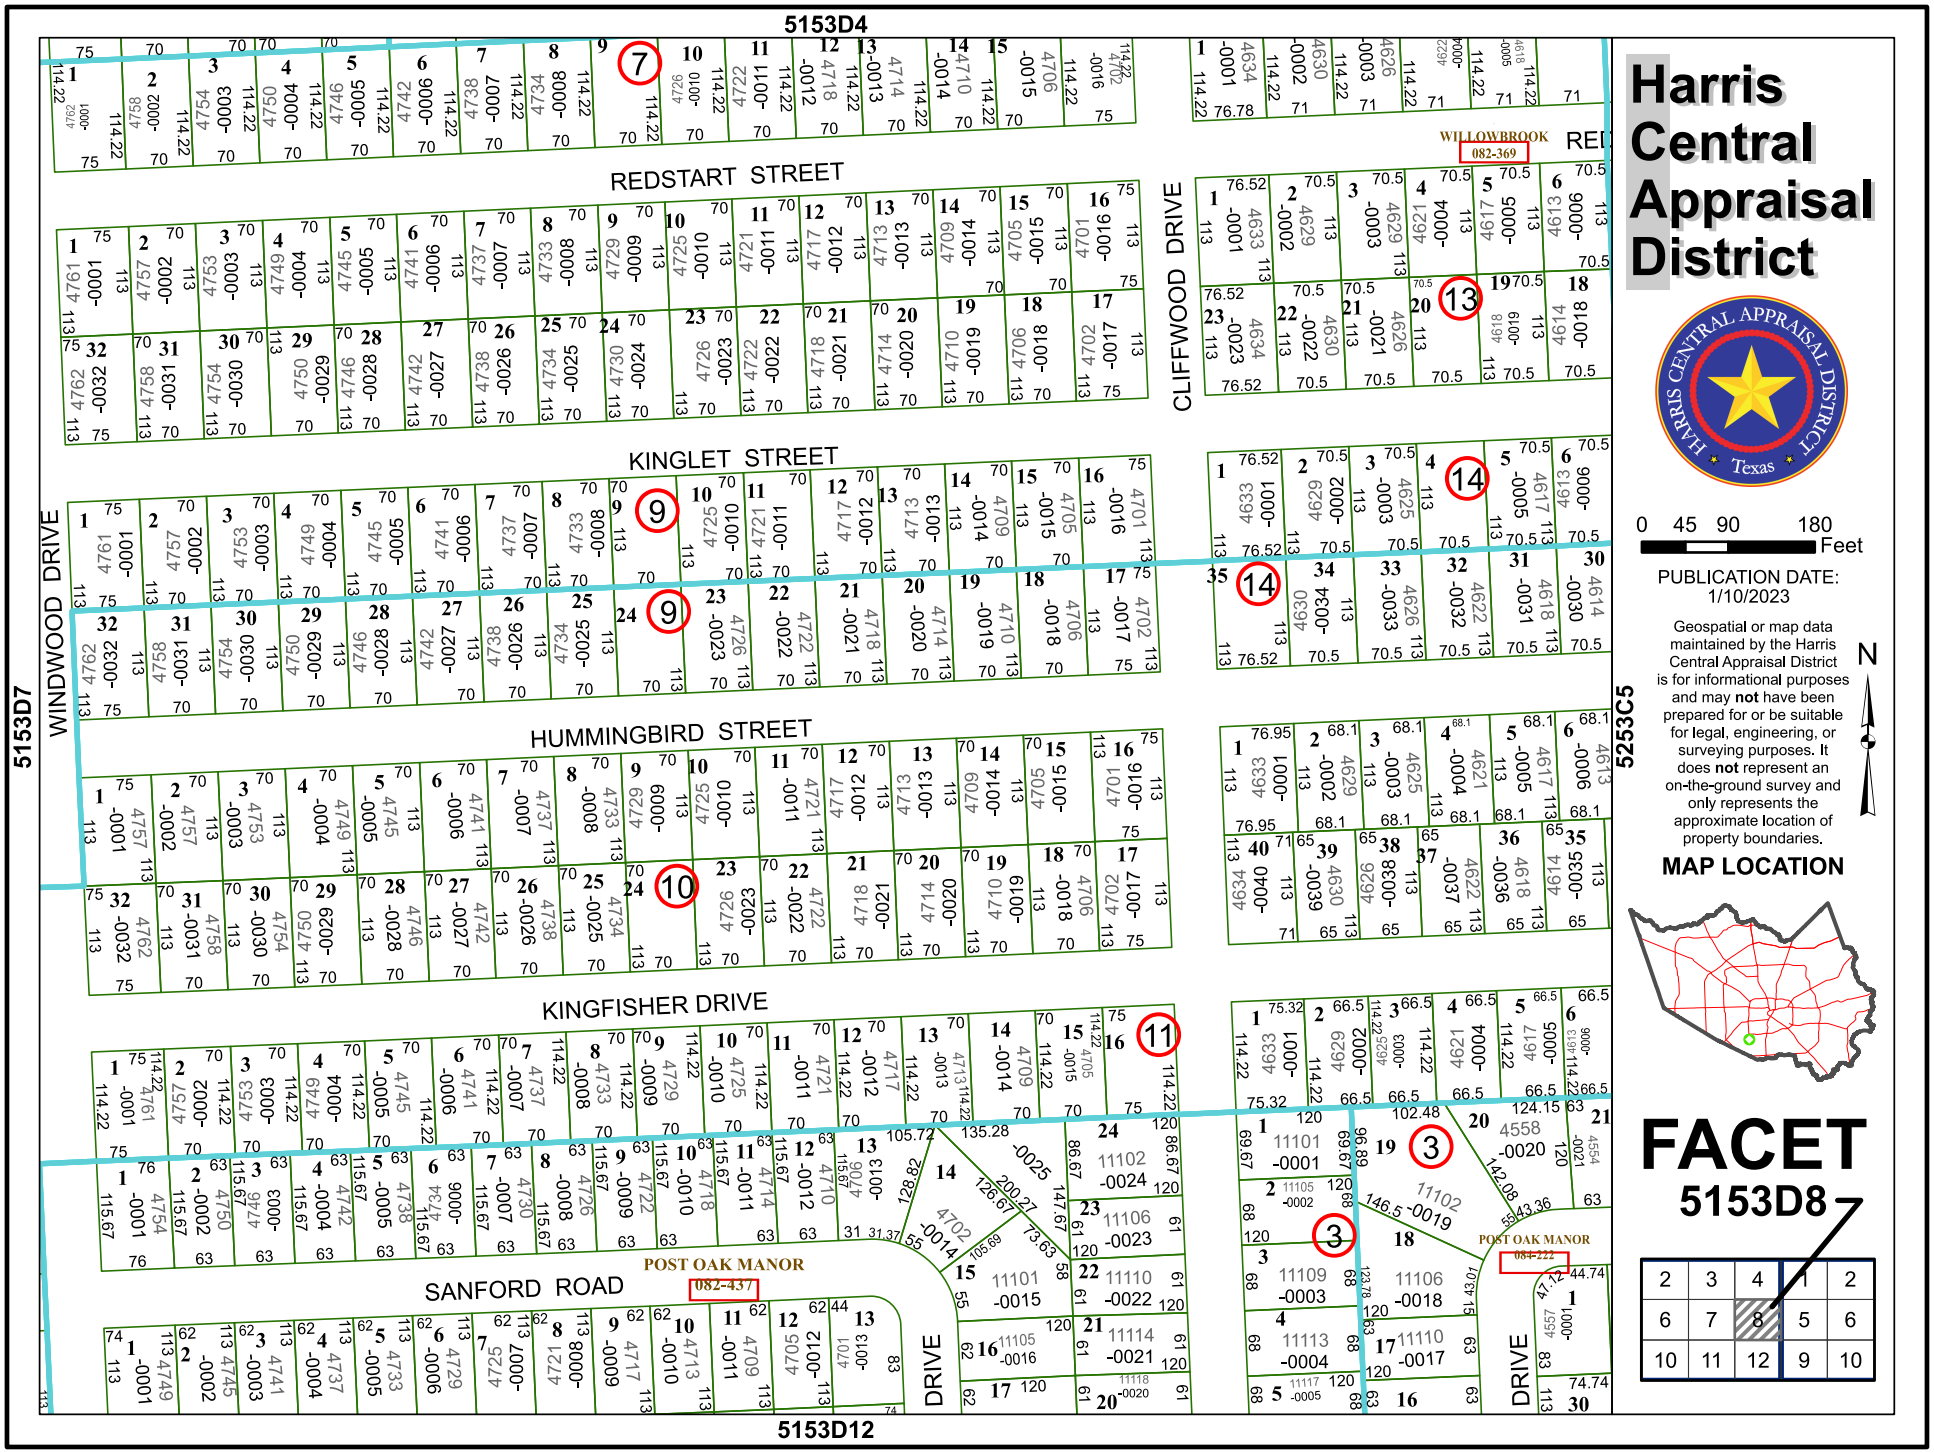
5153D4
5153D7
5253C5
5153D12
REDSTART STREET
KINGLET STREET
HUMMINGBIRD STREET
KINGFISHER DRIVE
SANFORD ROAD
WINDWOOD DRIVE
CLIFFWOOD DRIVE
POST OAK MANOR
082-437
WILLOWBROOK
082-369
POST OAK MANOR
084-222
Harris Central Appraisal District
HARRIS CENTRAL APPRAISAL DISTRICT
Texas
0 45 90 180
Feet
PUBLICATION DATE: 1/10/2023
Geospatial or map data maintained by the Harris Central Appraisal District is for informational purposes and may not have been prepared for or be suitable for legal, engineering, or surveying purposes. It does not represent an on-the-ground survey and only represents the approximate location of property boundaries.
MAP LOCATION
N
FACET
5153D8
2 3 4 1 2
6 7 8 5 6
10 11 12 9 10