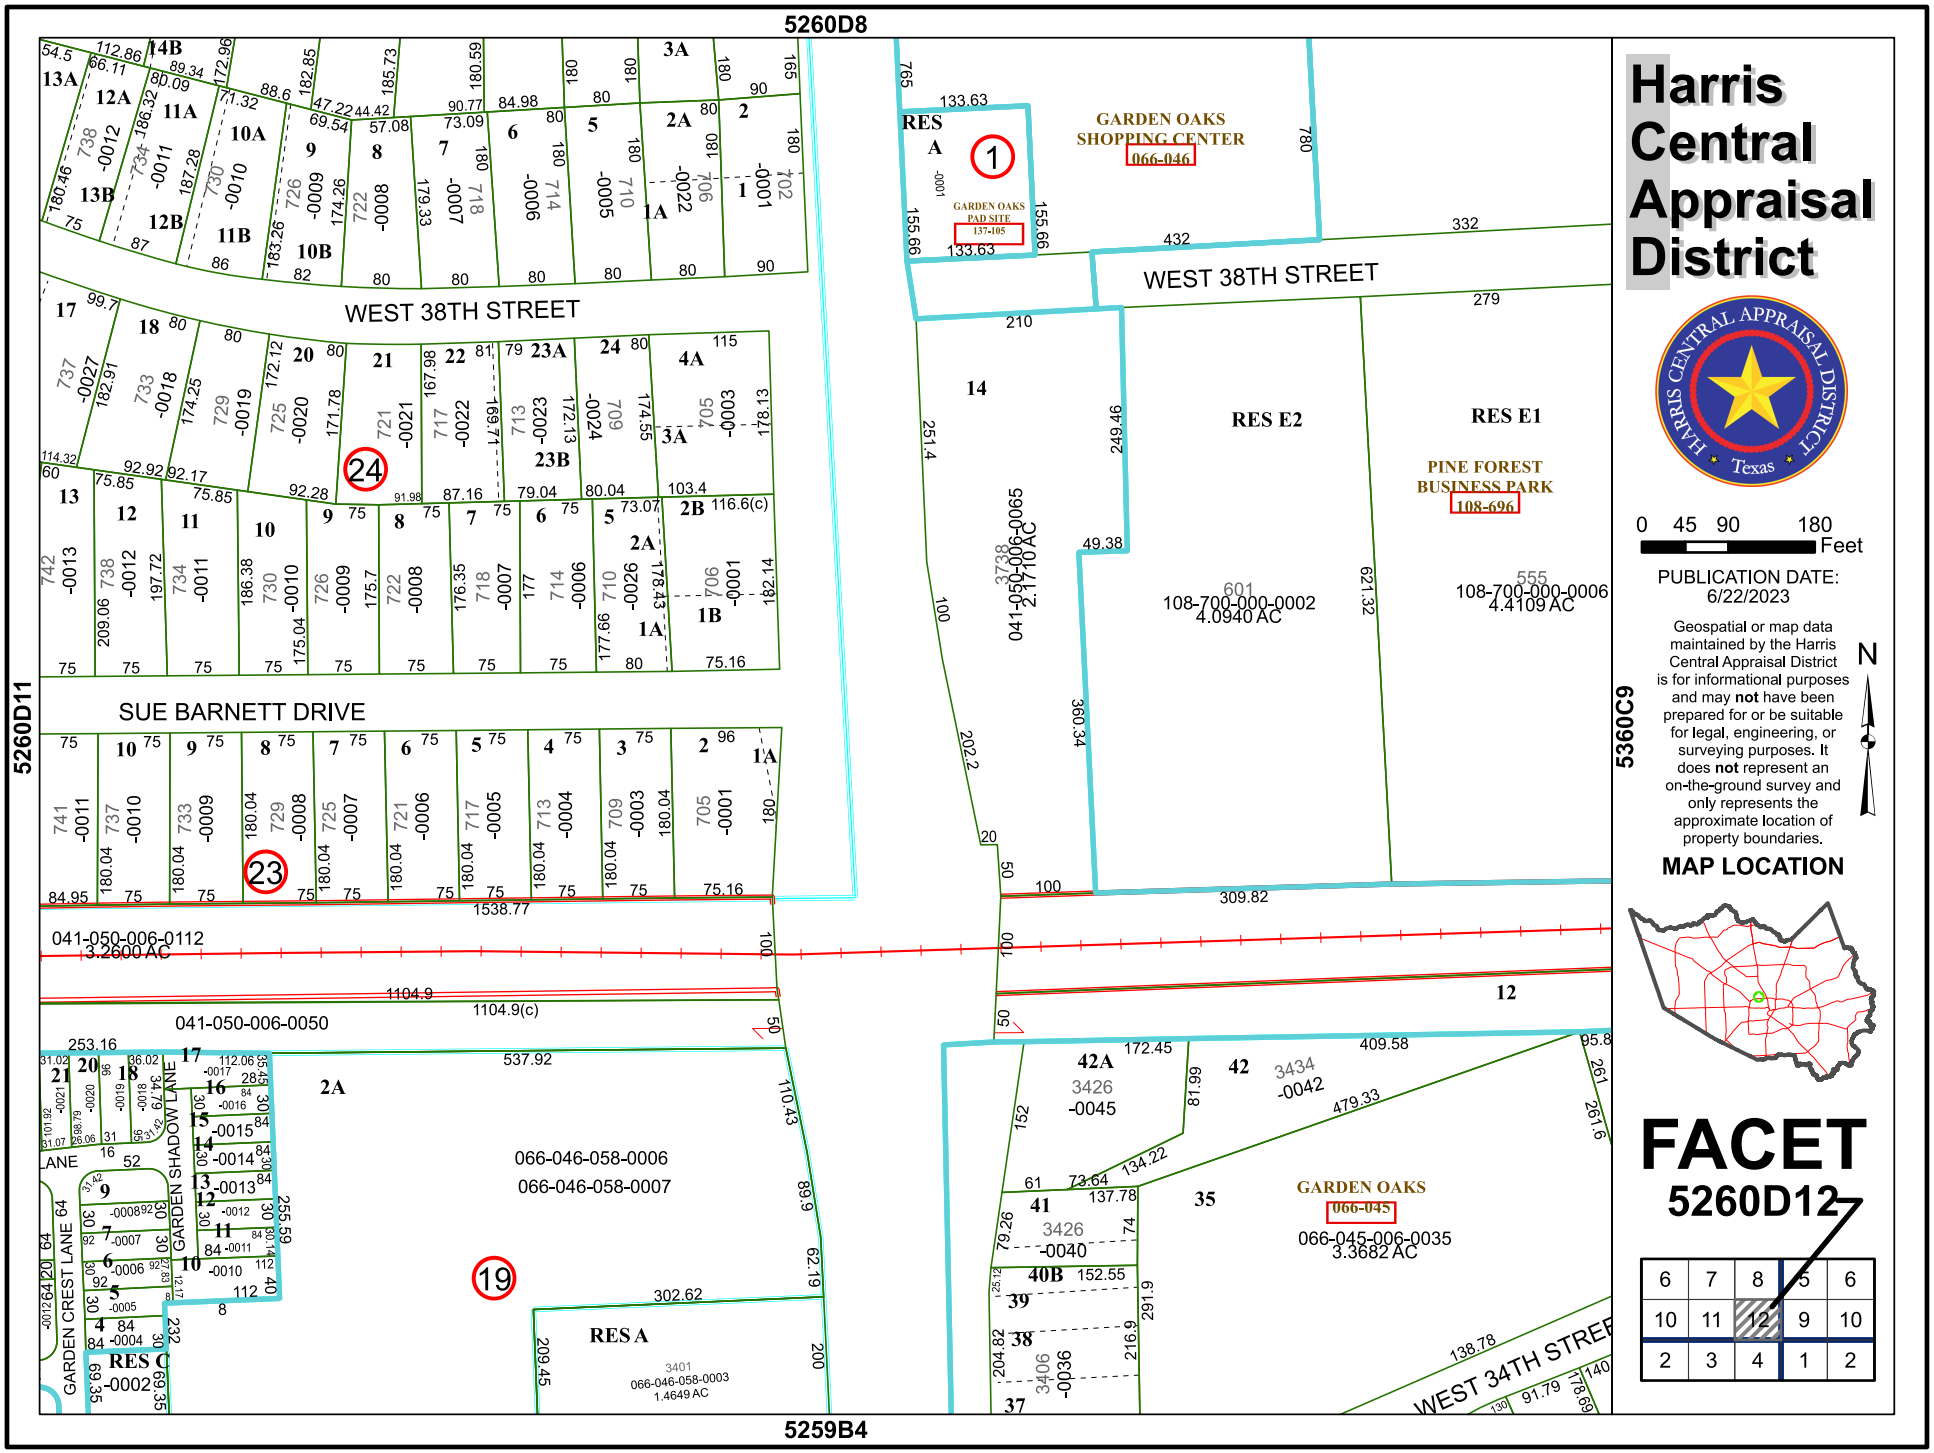
5260D8
5260D11
5360C9
5259B4
WEST 38TH STREET
SUE BARNETT DRIVE
WEST 34TH STREET
GARDEN OAKS SHOPPING CENTER
066-046
GARDEN OAKS PAD SITE
137-185
PINE FOREST BUSINESS PARK
108-696
GARDEN OAKS
066-045
RES A
RES E1
RES E2
RES C
041-050-006-0112
3.2600 AC
041-050-006-0050
041-050-006-0065
2.1710 AC
108-700-000-0002
4.0940 AC
108-700-000-0006
4.4109 AC
066-046-058-0006
066-046-058-0007
066-046-058-0003
1.4649 AC
066-045-006-0035
3.3682 AC
1538.77
1104.9
1104.9(c)
537.92
302.62
309.82
GARDEN SHADOW LANE
GARDEN CREST LANE
LANE
Harris Central Appraisal District
HARRIS CENTRAL APPRAISAL DISTRICT
Texas
0 45 90 180
Feet
PUBLICATION DATE: 6/22/2023
Geospatial or map data maintained by the Harris Central Appraisal District is for informational purposes and may not have been prepared for or be suitable for legal, engineering, or surveying purposes. It does not represent an on-the-ground survey and only represents the approximate location of property boundaries.
N
MAP LOCATION
FACET
5260D12
6 7 8 5 6
10 11 12 9 10
2 3 4 1 2