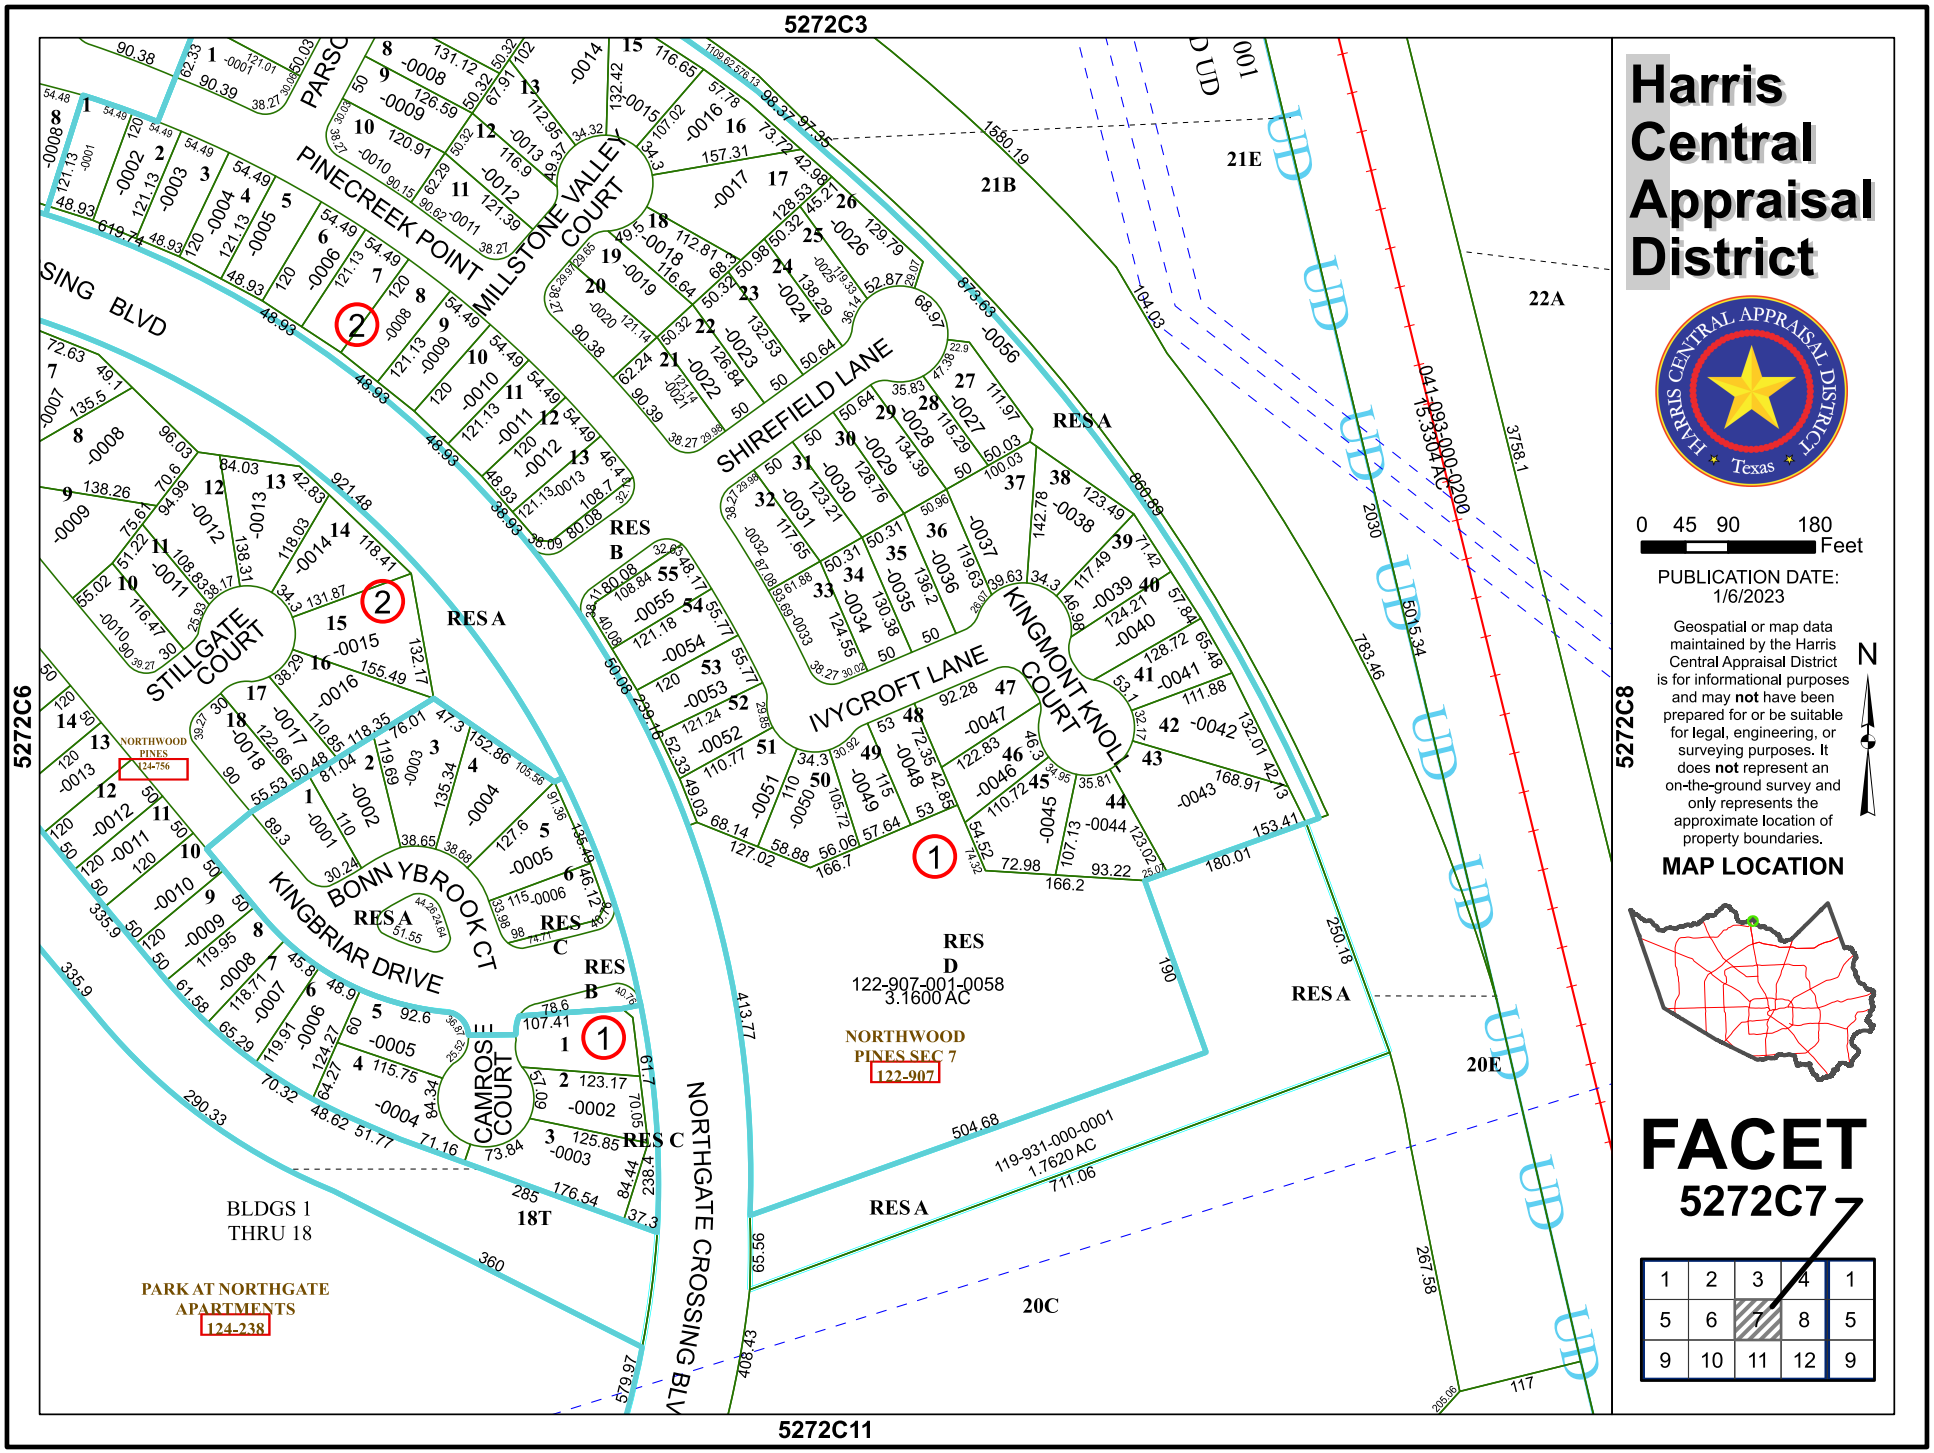
5272C3
5272C6
5272C8
5272C11
Harris Central Appraisal District
HARRIS CENTRAL APPRAISAL DISTRICT
Texas
0 45 90 180 Feet
PUBLICATION DATE: 1/6/2023
Geospatial or map data maintained by the Harris Central Appraisal District is for informational purposes and may not have been prepared for or be suitable for legal, engineering, or surveying purposes. It does not represent an on-the-ground survey and only represents the approximate location of property boundaries.
N
MAP LOCATION
FACET
5272C7
PINECREEK POINT
MILLSTONE VALLEY COURT
SHIREFIELD LANE
IVYCROFT LANE
KINGMONT KNOLL COURT
STILLGATE COURT
BONNYBROOK CT
KINGBRIAR DRIVE
CAMROS COURT
NORTHGATE CROSSING BLVD
NORTHWOOD PINES
124-756
NORTHWOOD PINES SEC 7
122-907
PARK AT NORTHGATE APARTMENTS
124-238
BLDGS 1 THRU 18
RES A
RES B
RES C
RES D
122-907-001-0058
3.1600 AC
119-931-000-0001
1.7620 AC
041-093-000-0200
13.3304 AC
21B
21E
22A
20E
20C
18T