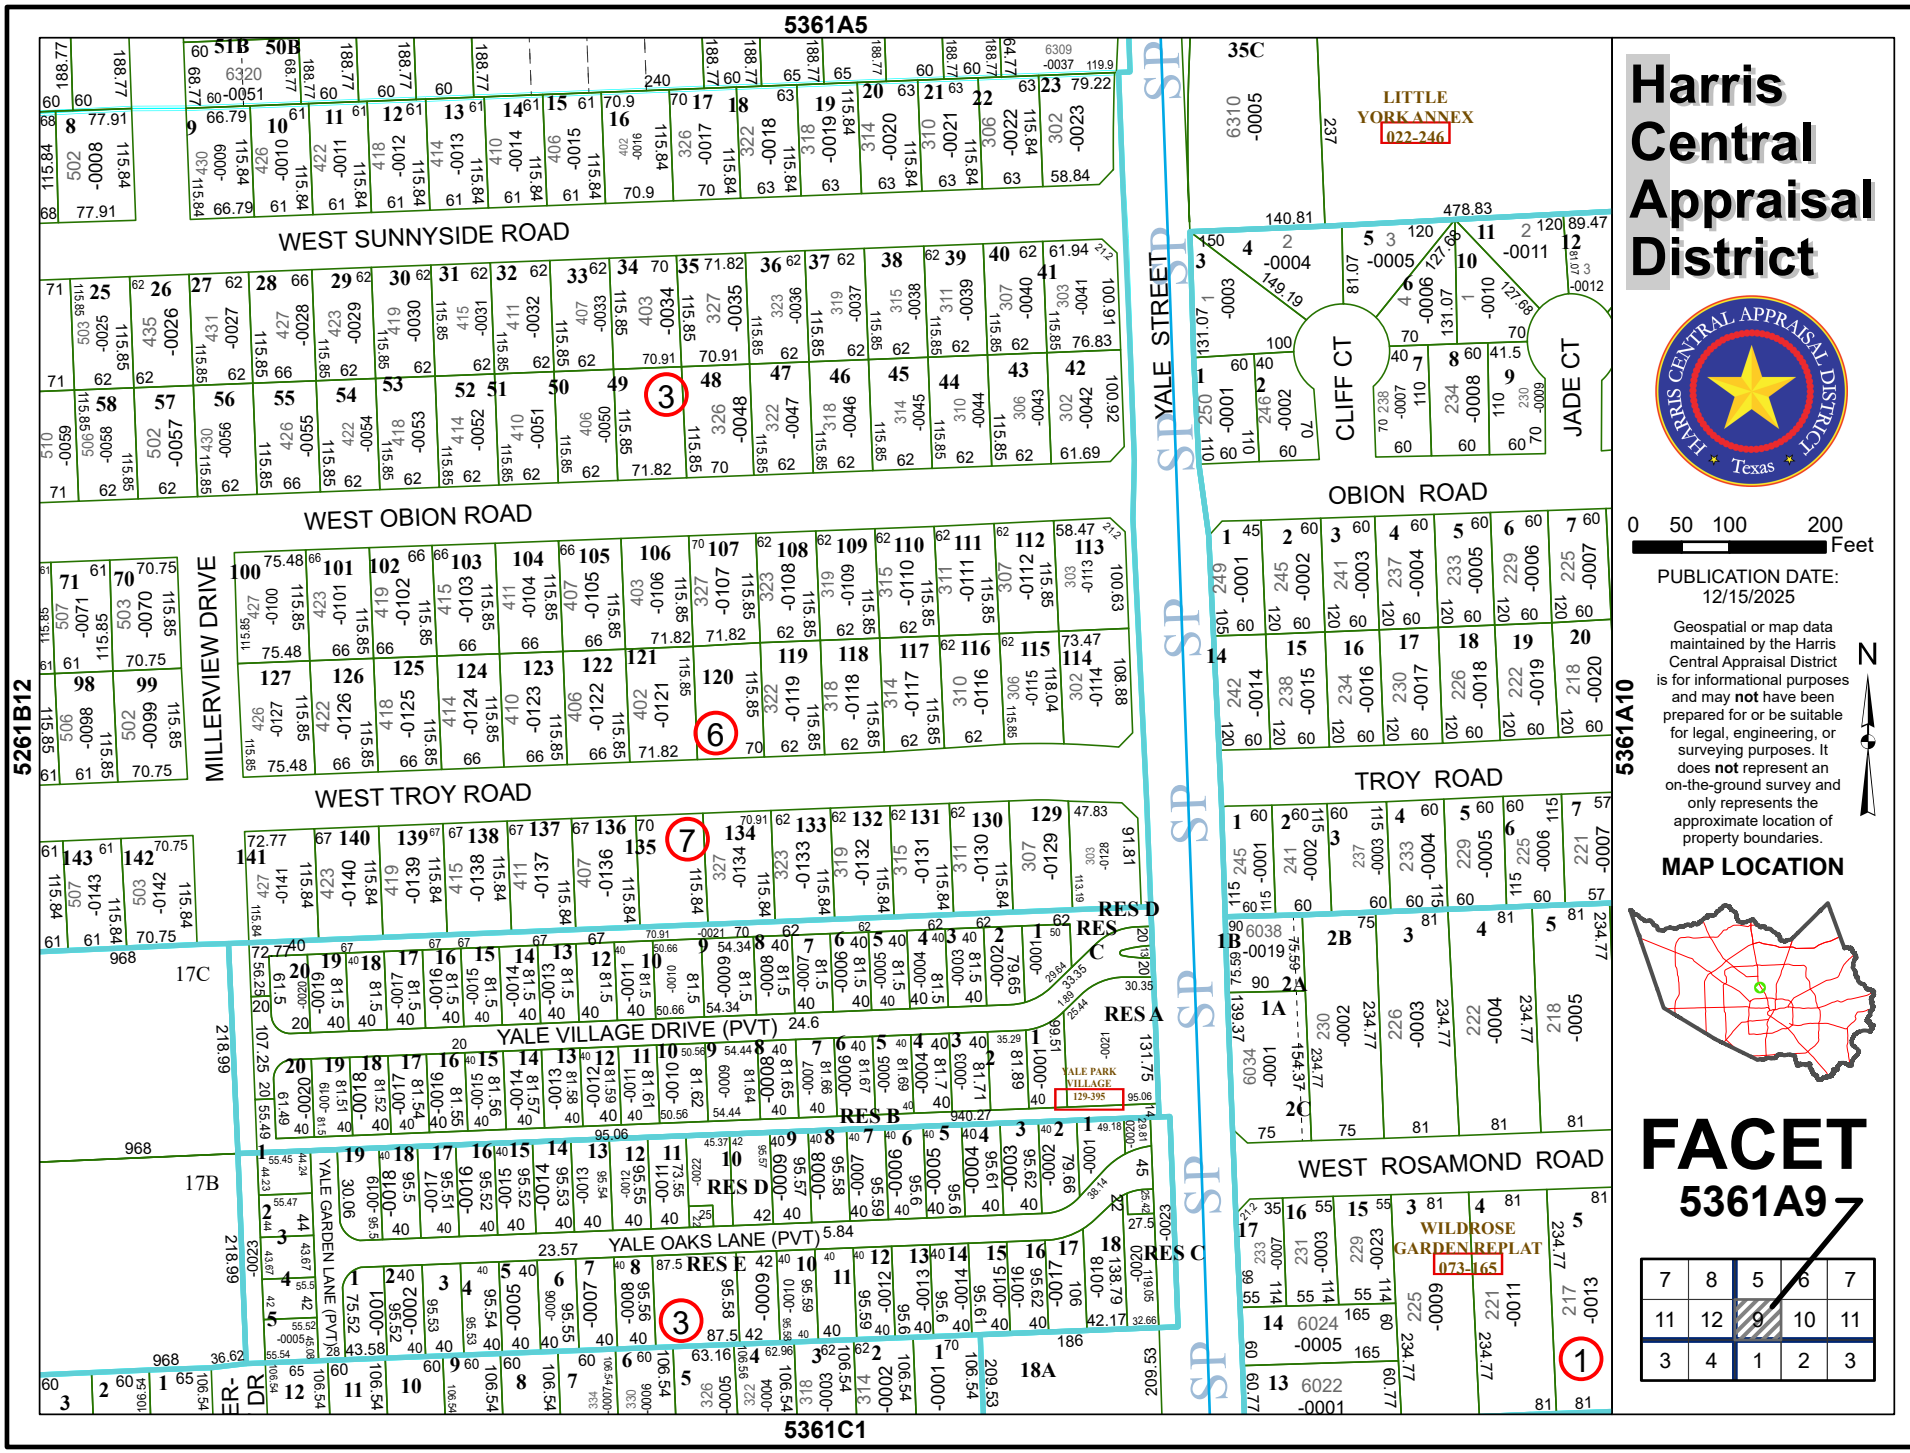
5361A5
5261B12
5361A10
5361C1
WEST SUNNYSIDE ROAD
WEST OBION ROAD
WEST TROY ROAD
MILLERVIEW DRIVE
YALE STREET
CLIFF CT
JADE CT
LITTLE YORK ANNEX
022-246
OBION ROAD
TROY ROAD
WEST ROSAMOND ROAD
YALE VILLAGE DRIVE (PVT)
YALE OAKS LANE (PVT)
YALE GARDEN LANE (PVT)
YALE PARK VILLAGE
129-395
WILDROSE GARDEN REPLAT
073-165
RES A
RES B
RES C
RES D
RES E
17B
17C
18A
Harris Central Appraisal District
HARRIS CENTRAL APPRAISAL DISTRICT
Texas
0 50 100 200 Feet
PUBLICATION DATE: 12/15/2025
Geospatial or map data maintained by the Harris Central Appraisal District is for informational purposes and may not have been prepared for or be suitable for legal, engineering, or surveying purposes. It does not represent an on-the-ground survey and only represents the approximate location of property boundaries.
N
MAP LOCATION
FACET
5361A9
7 8 5 6 7
11 12 9 10 11
3 4 1 2 3