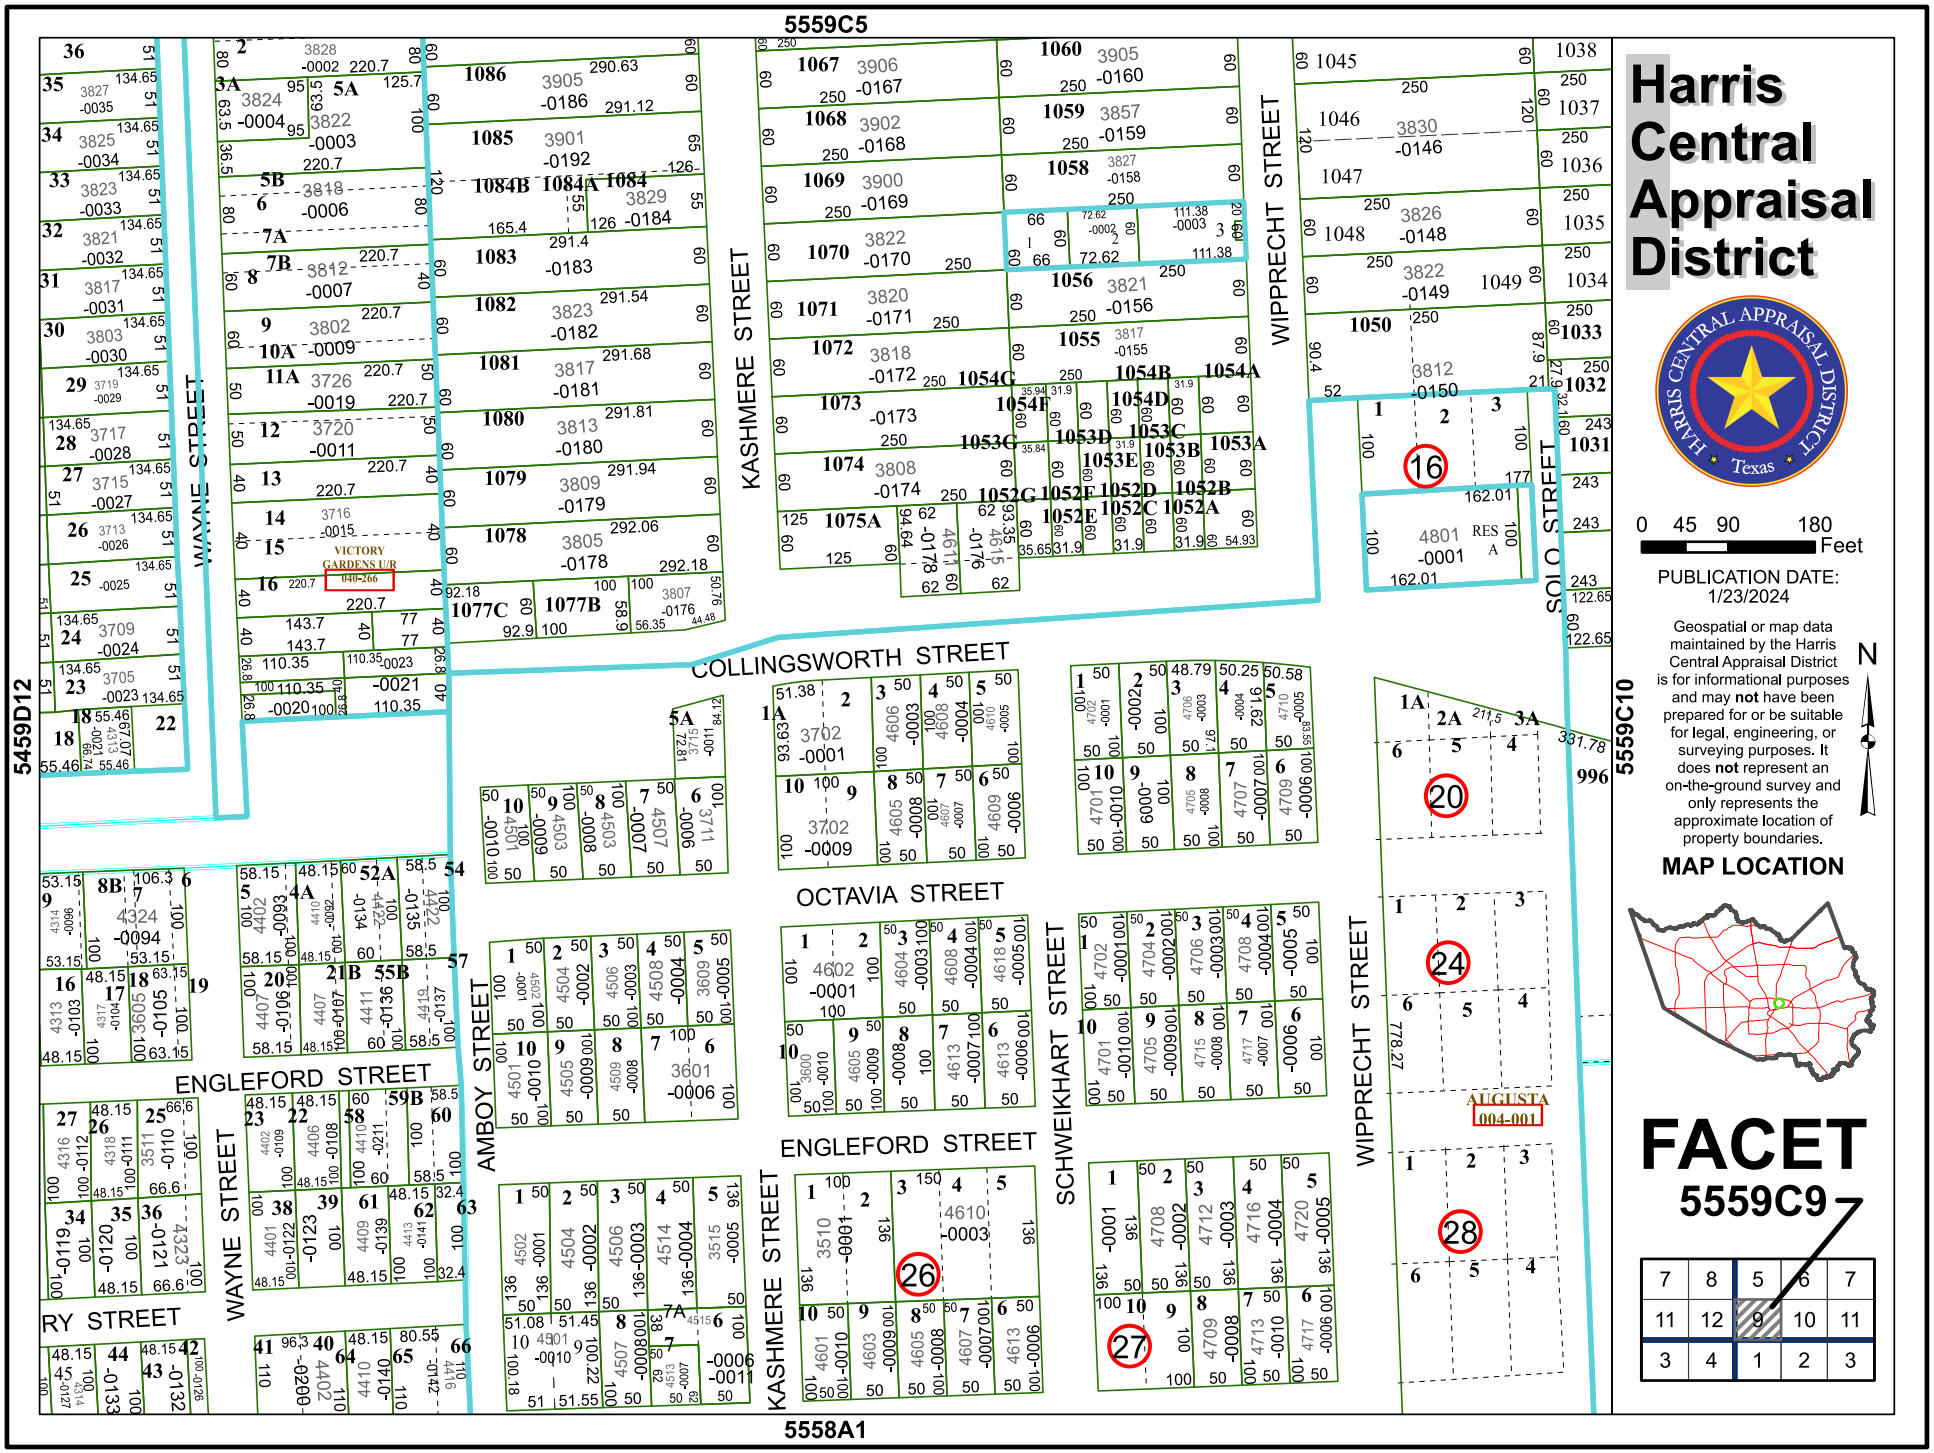
5559C5
5459D12
5559C10
5558A1
WAYNE STREET
KASHMERE STREET
WIPPRECHT STREET
SOLO STREET
COLLINGSWORTH STREET
OCTAVIA STREET
ENGLEFORD STREET
AMBOY STREET
SCHWEIKHART STREET
VICTORY GARDENS U/R
040-266
AUGUSTA
004-001
Harris Central Appraisal District
HARRIS CENTRAL APPRAISAL DISTRICT
Texas
0 45 90 180
Feet
PUBLICATION DATE:
1/23/2024
Geospatial or map data maintained by the Harris Central Appraisal District is for informational purposes and may not have been prepared for or be suitable for legal, engineering, or surveying purposes. It does not represent an on-the-ground survey and only represents the approximate location of property boundaries.
N
MAP LOCATION
FACET
5559C9