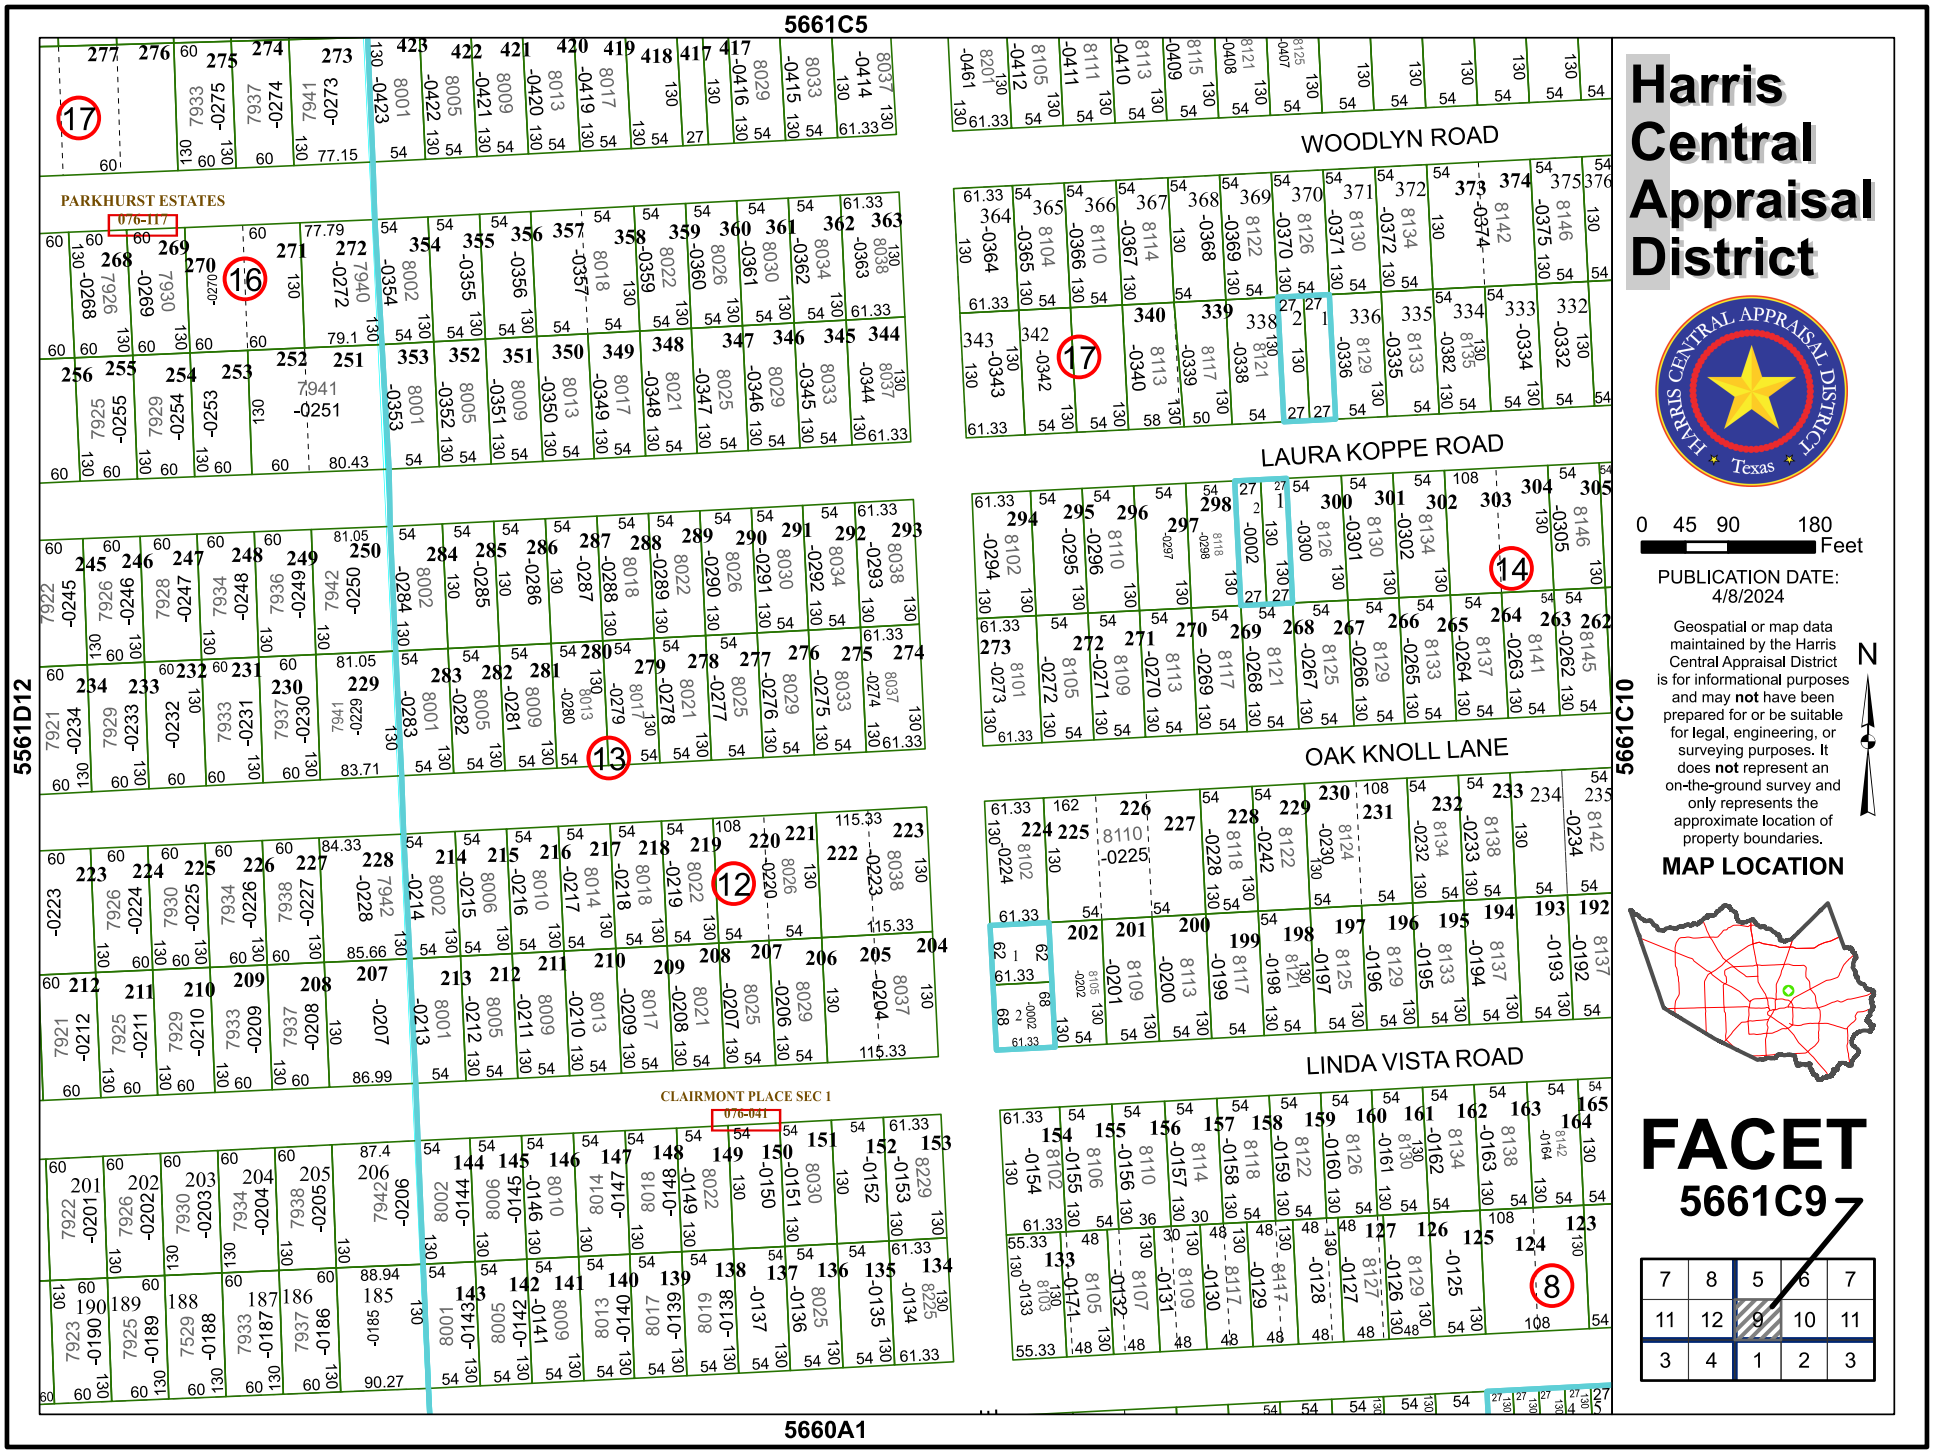
5661C5
5561D12
5661C10
5660A1
WOODLYN ROAD
LAURA KOPPE ROAD
OAK KNOLL LANE
LINDA VISTA ROAD
PARKHURST ESTATES
076-117
CLAIRMONT PLACE SEC 1
076-041
Harris Central Appraisal District
HARRIS CENTRAL APPRAISAL DISTRICT
Texas
0 45 90 180
Feet
PUBLICATION DATE: 4/8/2024
Geospatial or map data maintained by the Harris Central Appraisal District is for informational purposes and may not have been prepared for or be suitable for legal, engineering, or surveying purposes. It does not represent an on-the-ground survey and only represents the approximate location of property boundaries.
MAP LOCATION
N
FACET
5661C9
7 8 5 6 7
11 12 9 10 11
3 4 1 2 3