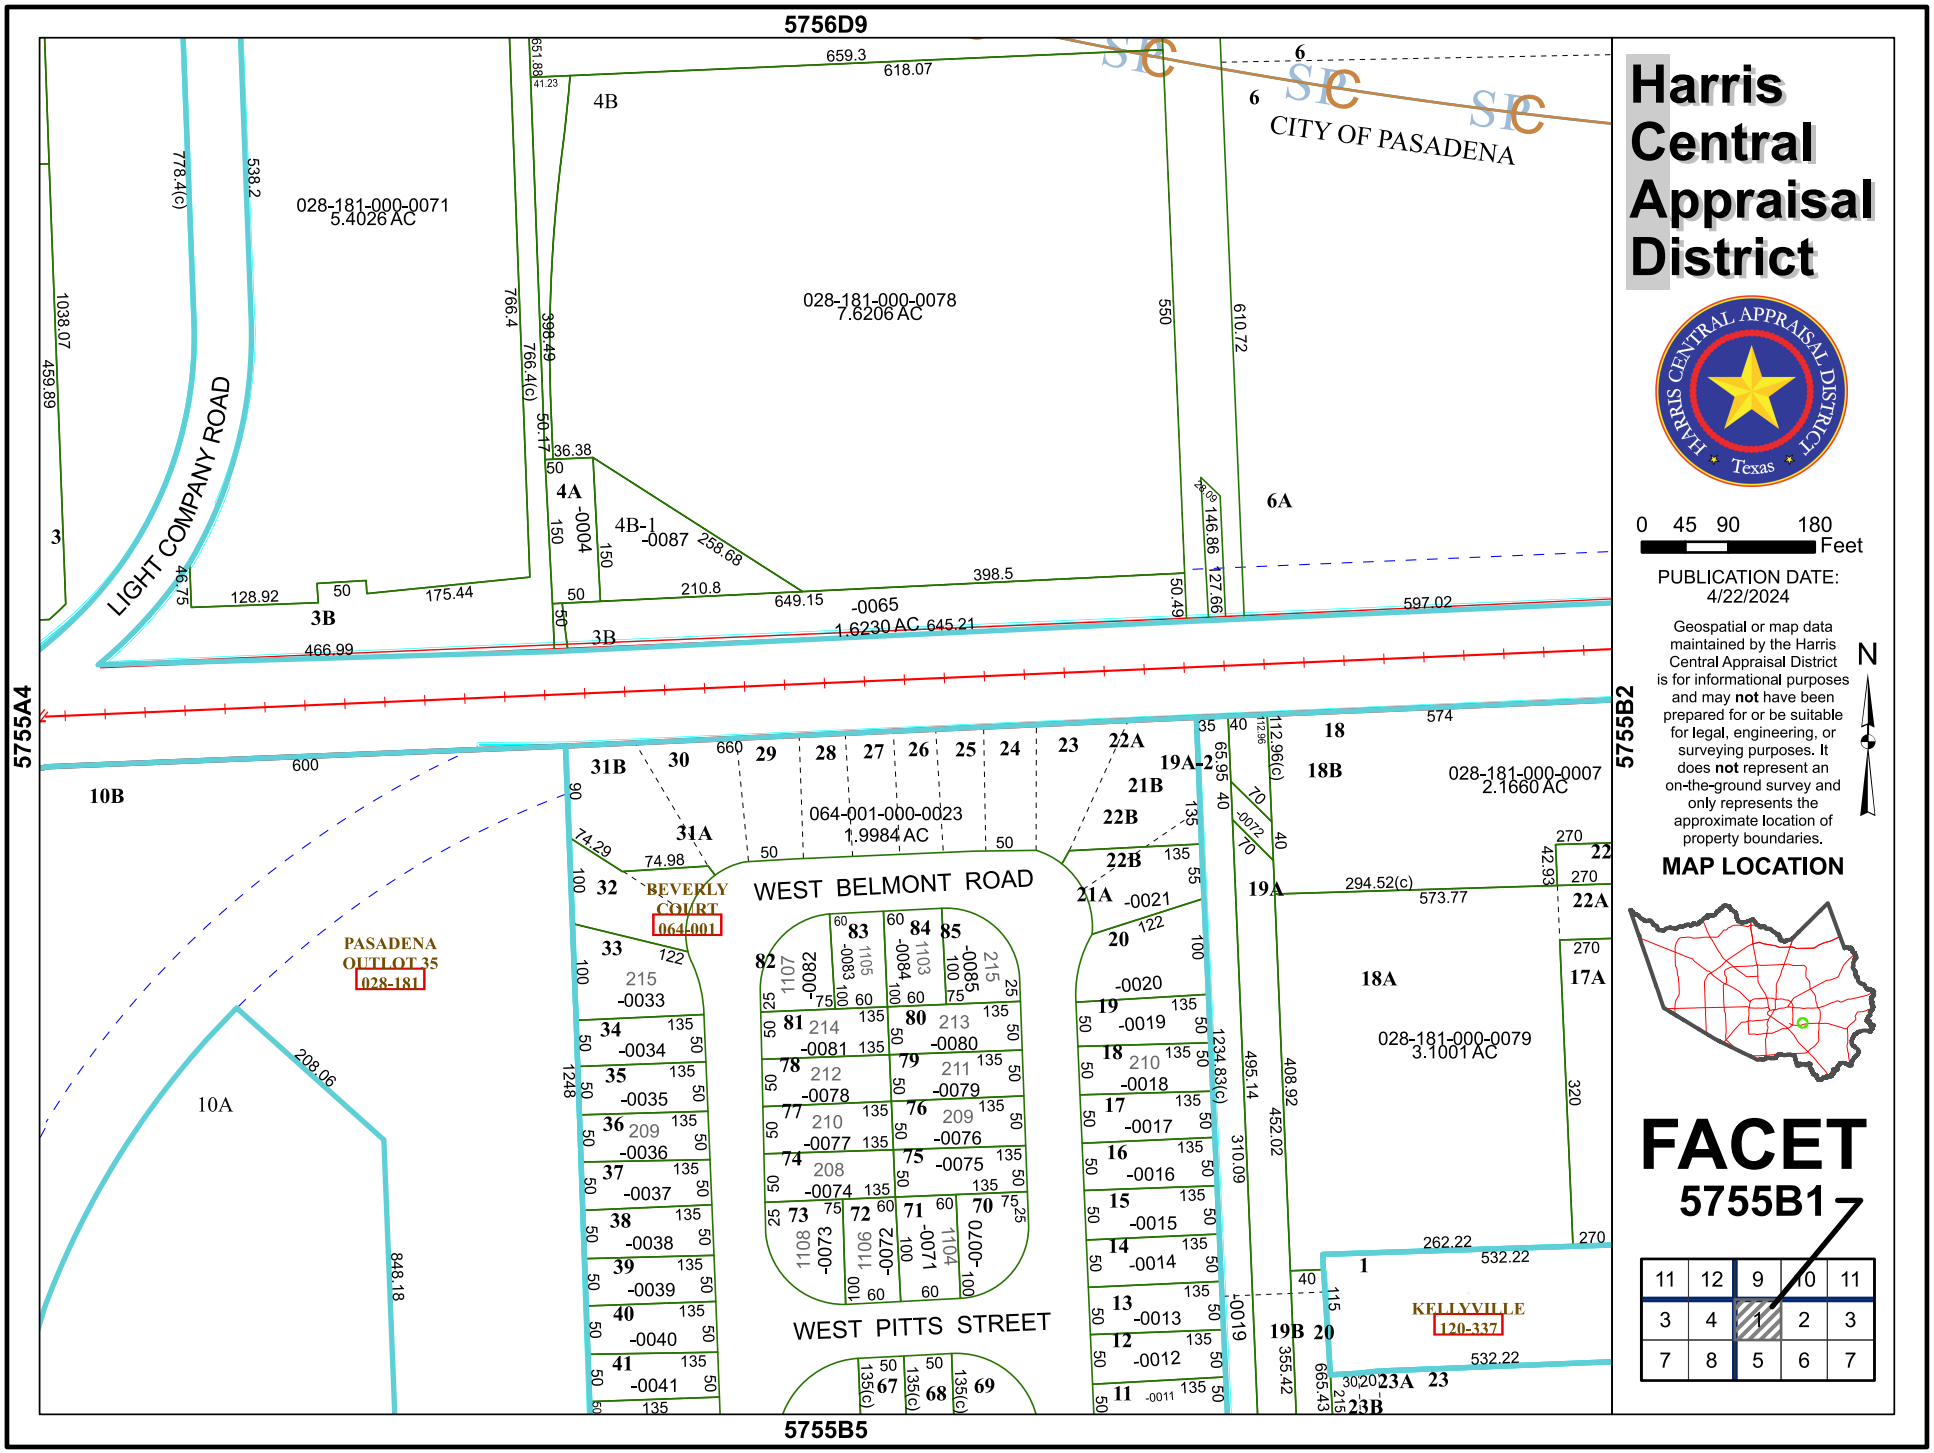
5756D9
5755A4
5755B2
5755B5
028-181-000-0071
5.4026 AC
028-181-000-0078
7.6206 AC
CITY OF PASADENA
LIGHT COMPANY ROAD
064-001-000-0023
1.9984 AC
028-181-000-0007
2.1660 AC
028-181-000-0079
3.1001 AC
WEST BELMONT ROAD
WEST PITTS STREET
BEVERLY COURT
064-001
PASADENA OUTLOT 35
028-181
KELLYVILLE
120-337
Harris Central Appraisal District
HARRIS CENTRAL APPRAISAL DISTRICT
Texas
0 45 90 180
Feet
PUBLICATION DATE:
4/22/2024
Geospatial or map data maintained by the Harris Central Appraisal District is for informational purposes and may not have been prepared for or be suitable for legal, engineering, or surveying purposes. It does not represent an on-the-ground survey and only represents the approximate location of property boundaries.
N
MAP LOCATION
FACET
5755B1
11 12 9 10 11
3 4 1 2 3
7 8 5 6 7