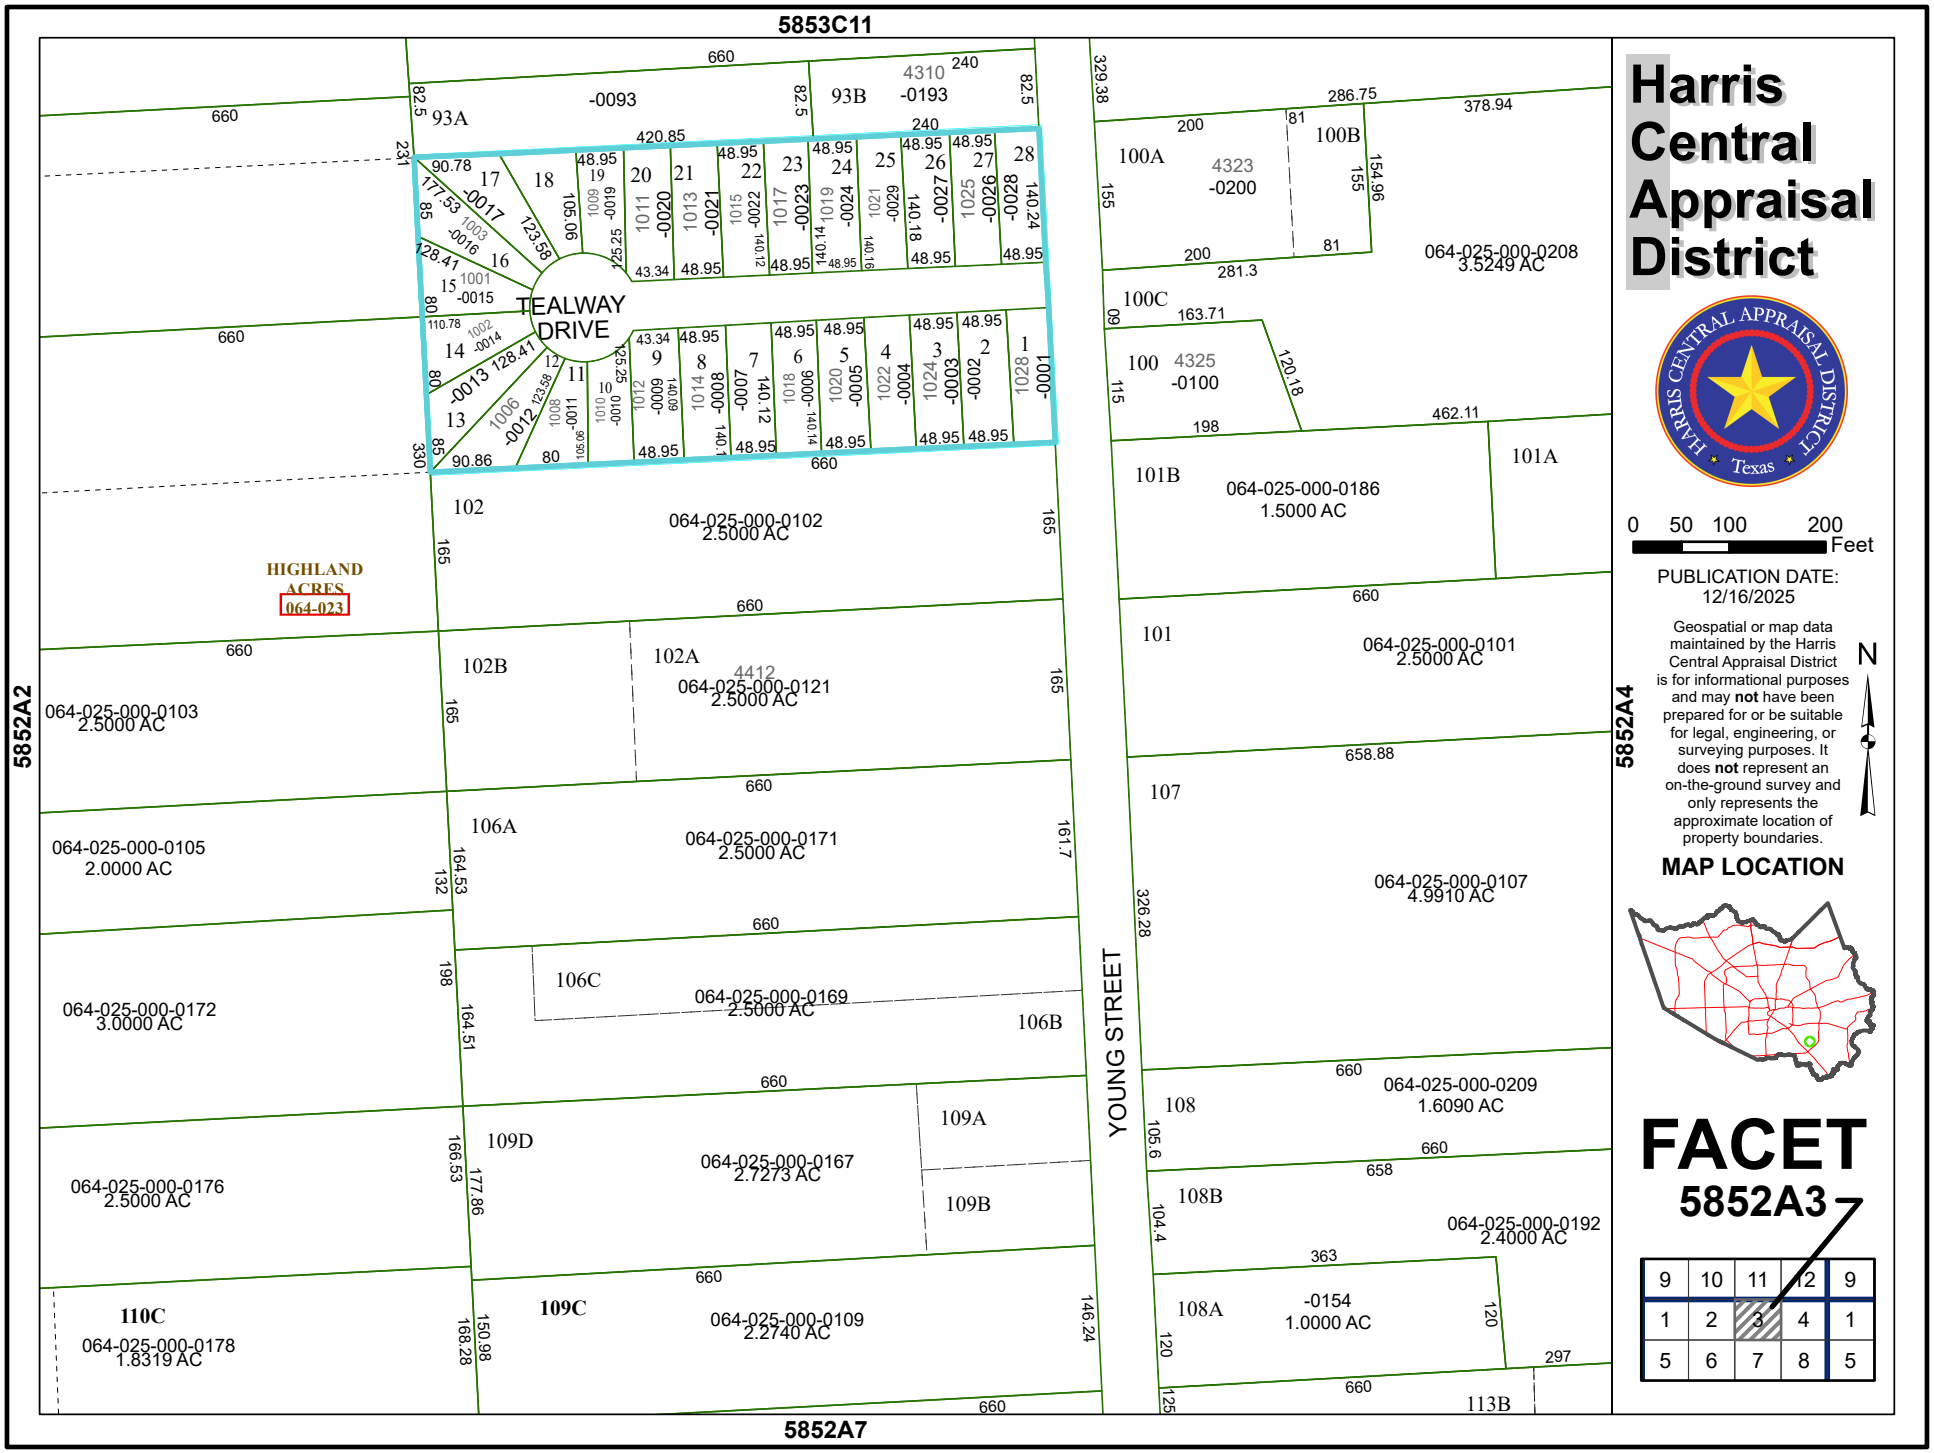
5853C11
5852A2
5852A4
5852A7
TEALWAY DRIVE
YOUNG STREET
HIGHLAND ACRES
064-023
102
064-025-000-0102
2.5000 AC
102B
102A
4412
064-025-000-0121
2.5000 AC
064-025-000-0103
2.5000 AC
106A
064-025-000-0171
2.5000 AC
064-025-000-0105
2.0000 AC
106C
064-025-000-0169
2.5000 AC
106B
064-025-000-0172
3.0000 AC
109D
064-025-000-0167
2.7273 AC
109A
109B
064-025-000-0176
2.5000 AC
110C
064-025-000-0178
1.8319 AC
109C
064-025-000-0109
2.2740 AC
100A
4323
-0200
100B
064-025-000-0208
3.5249 AC
100C
100
4325
-0100
101B
064-025-000-0186
1.5000 AC
101A
101
064-025-000-0101
2.5000 AC
107
064-025-000-0107
4.9910 AC
108
064-025-000-0209
1.6090 AC
108B
064-025-000-0192
2.4000 AC
108A
-0154
1.0000 AC
113B
Harris Central Appraisal District
0 50 100 200 Feet
PUBLICATION DATE: 12/16/2025
Geospatial or map data maintained by the Harris Central Appraisal District is for informational purposes and may not have been prepared for or be suitable for legal, engineering, or surveying purposes. It does not represent an on-the-ground survey and only represents the approximate location of property boundaries.
N
MAP LOCATION
FACET
5852A3
9 10 11 12 9
1 2 3 4 1
5 6 7 8 5