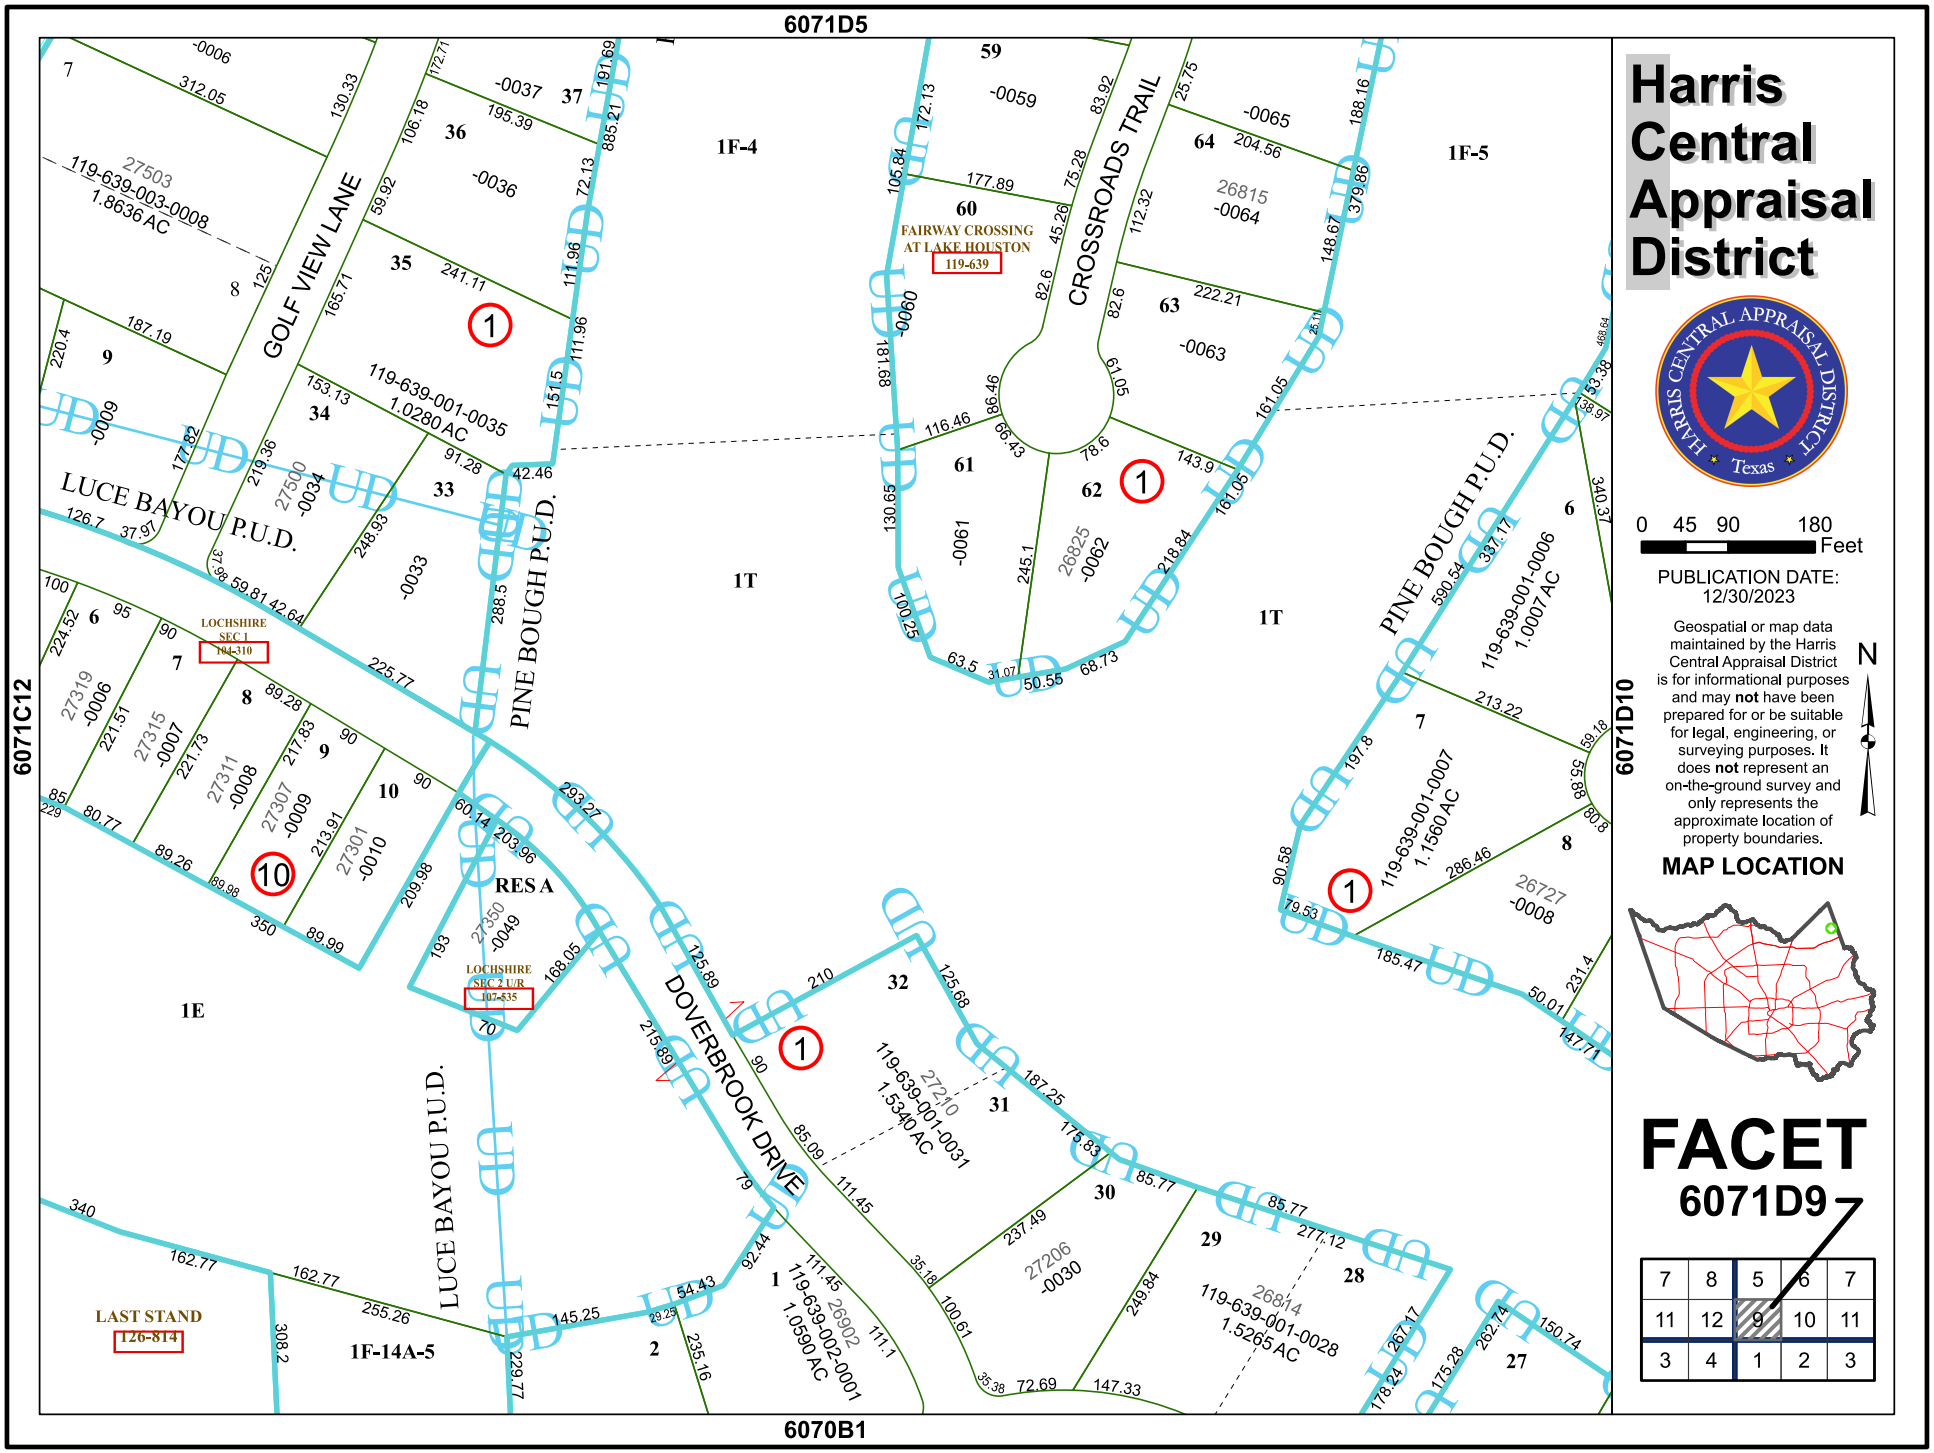
6071D5
6071C12
6071D10
6070B1
Harris Central Appraisal District
HARRIS CENTRAL APPRAISAL DISTRICT
Texas
0 45 90 180 Feet
PUBLICATION DATE: 12/30/2023
Geospatial or map data maintained by the Harris Central Appraisal District is for informational purposes and may not have been prepared for or be suitable for legal, engineering, or surveying purposes. It does not represent an on-the-ground survey and only represents the approximate location of property boundaries.
N
MAP LOCATION
FACET
6071D9
GOLF VIEW LANE
CROSSROADS TRAIL
FAIRWAY CROSSING AT LAKE HOUSTON
119-639
LUCE BAYOU P.U.D.
PINE BOUGH P.U.D.
LOCHSHIRE SEC 1
104-310
LOCHSHIRE SEC 2 U/R
107-535
RES A
DOVERBROOK DRIVE
LAST STAND
126-814
1F-4
1F-5
1T
1E
1F-14A-5
119-639-003-0008
1.8636 AC
119-639-001-0035
1.0280 AC
119-639-001-0006
1.0007 AC
119-639-001-0007
1.1560 AC
119-639-001-0031
1.5340 AC
119-639-002-0001
1.0590 AC
119-639-001-0028
1.5265 AC