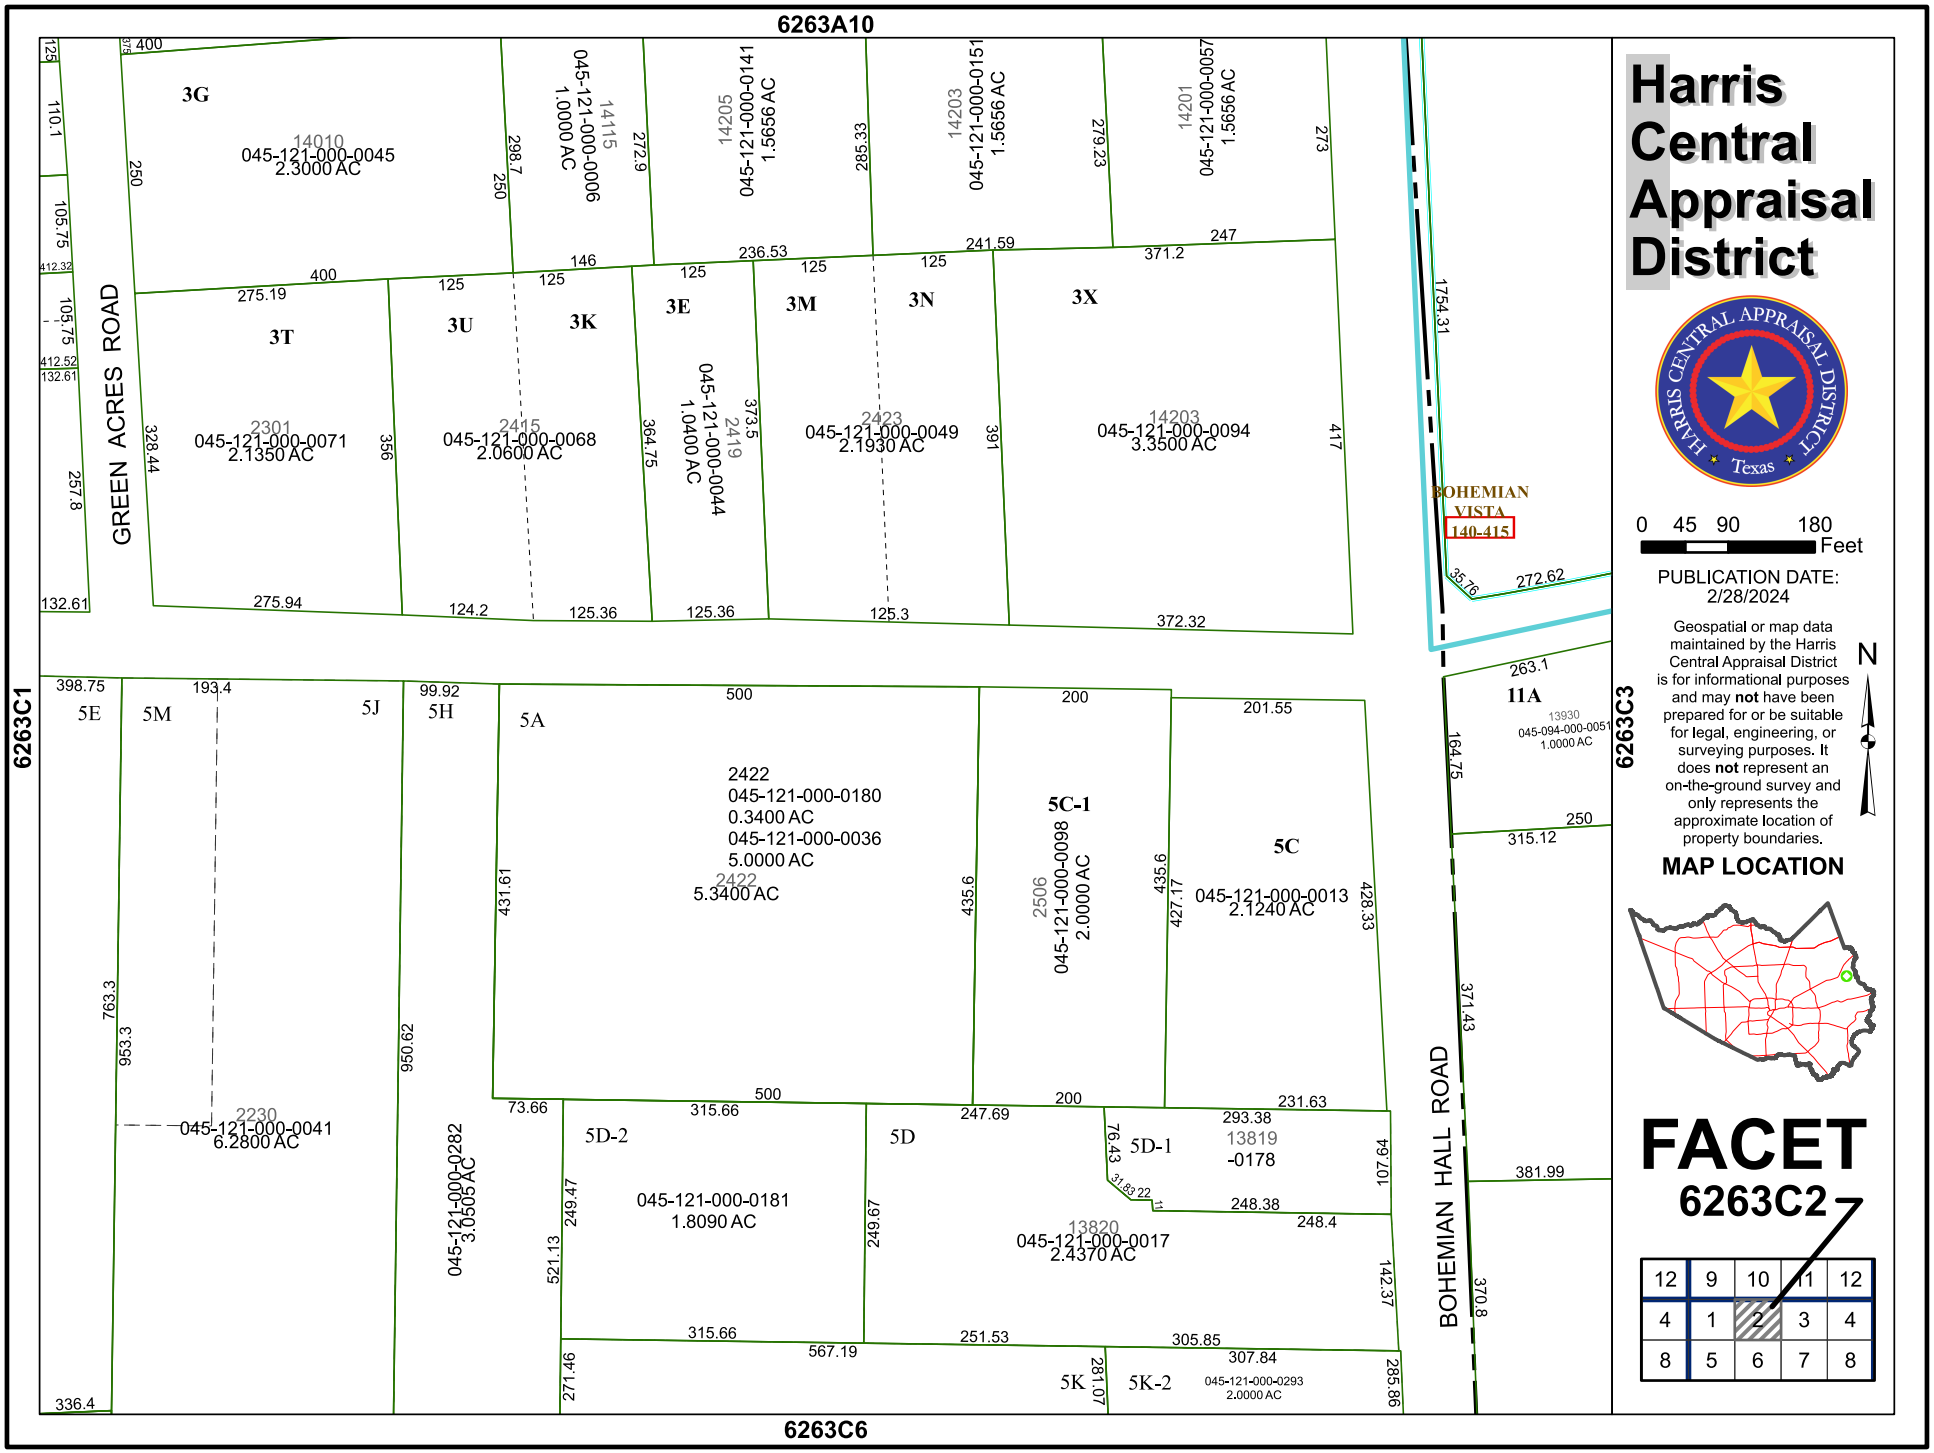
6263A10
6263C1
6263C3
6263C6
GREEN ACRES ROAD
BOHEMIAN HALL ROAD
BOHEMIAN VISTA
140-415
3G
14010
045-121-000-0045
2.3000 AC
045-121-000-0006
1.0000 AC
14115
14205
045-121-000-0141
1.5656 AC
14203
045-121-000-0151
1.5656 AC
14201
045-121-000-0057
1.5656 AC
3T
3U
3K
3E
3M
3N
3X
2301
045-121-000-0071
2.1350 AC
2415
045-121-000-0068
2.0600 AC
045-121-000-0044
1.0400 AC
2419
2423
045-121-000-0049
2.1930 AC
14203
045-121-000-0094
3.3500 AC
5E
5M
5J
5H
5A
2422
045-121-000-0180
0.3400 AC
045-121-000-0036
5.0000 AC
2422
5.3400 AC
5C-1
2506
045-121-000-0098
2.0000 AC
5C
045-121-000-0013
2.1240 AC
11A
13930
045-094-000-0051
1.0000 AC
2230
045-121-000-0041
6.2800 AC
045-121-000-0282
3.0505 AC
5D-2
045-121-000-0181
1.8090 AC
5D
5D-1
13819
-0178
13820
045-121-000-0017
2.4370 AC
5K
5K-2
045-121-000-0293
2.0000 AC
Harris Central Appraisal District
HARRIS CENTRAL APPRAISAL DISTRICT
Texas
0 45 90 180
Feet
PUBLICATION DATE:
2/28/2024
Geospatial or map data maintained by the Harris Central Appraisal District is for informational purposes and may not have been prepared for or be suitable for legal, engineering, or surveying purposes. It does not represent an on-the-ground survey and only represents the approximate location of property boundaries.
N
MAP LOCATION
FACET
6263C2
12 9 10 11 12
4 1 2 3 4
8 5 6 7 8